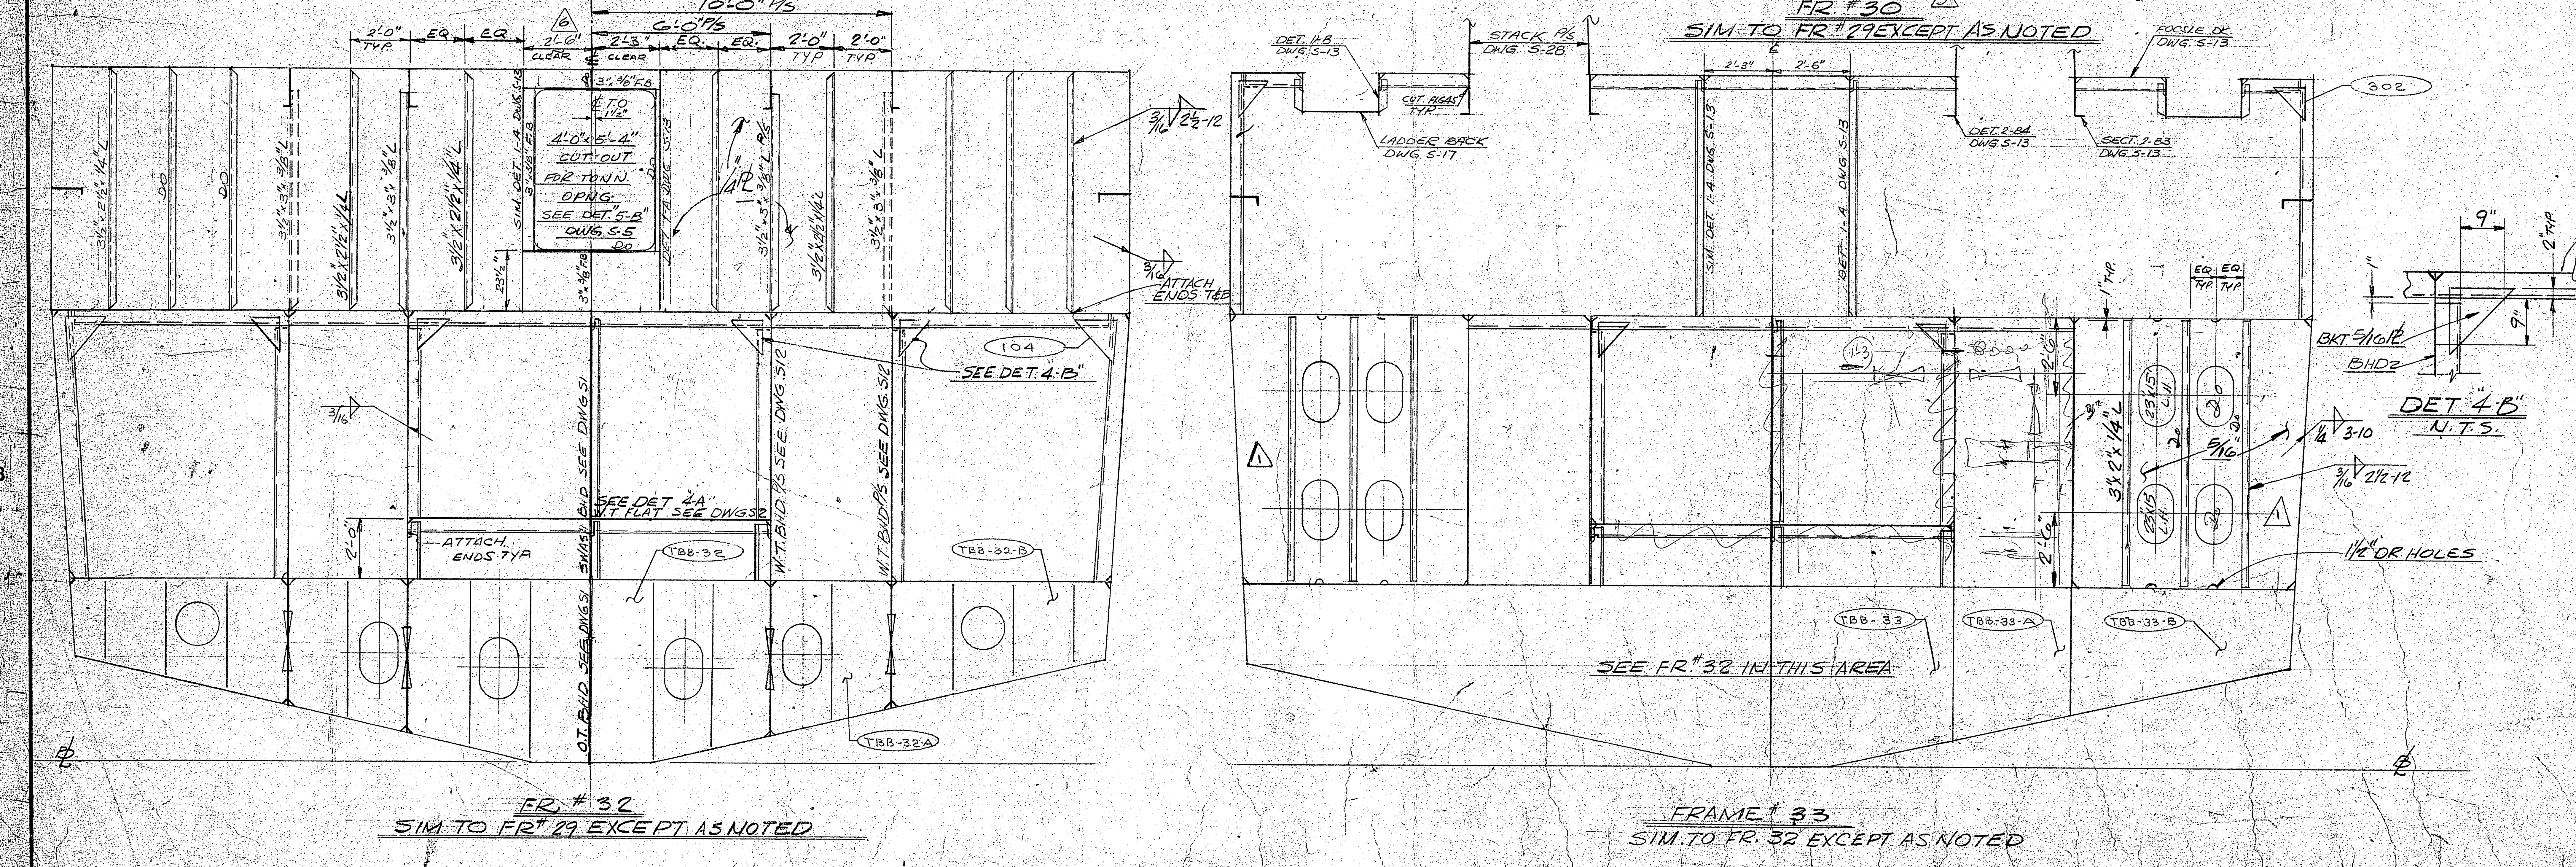

GENERAL NOTES

1. ALL FRAMES ARE VIEWED LKG AFT.
2. ALL SNIPES ARE 2"X2" UNLESS OTHERWISE NOTED.

SYM	DESCRIPTION	DATE	BY
8	REVISED DOOR CUT @ FR 29 TO ALLOW INSTALLATION OF CEILING EQUIP	3-26-73	VF
7	ADDED PORTLIGHTS TO HULL SIDE @ FR 29 & 30	3-21-73	VF
6	REVISED BHD @ T.O. - 2'-3" P & 2'-6" S @ BHD 32	2-13-73	VF
5	REVISED FRS 29, 32 & 33 ABV. MN. DK TO AGREE W/ DWG. S-13	11/29/72	L.E.
4	ADDED 3½x2½x¼ L TO CUT ON BHD @ FR# 32 PER A.B.S. LTR 10/5/72	11/2/72	
3	REVISED FRS 29, 30 & 31 TO SUIT FUTURE TRANSDUCER	10/26/72	L.E.
2	ADDED P.C. No. PER. MOLD LOFT	10/4/72	
1	ADDED SWASH BHD. P/S TO FR 33 @ WING TKS.	9/19/72	

REVISIONS

N.O. 9-18-72

APPROVALS

ABS 10/5/72 1

USCG

USPHS 11-16-73 8

OFFICE COPY

00053

TITLE	DWG NO
CONSTRUCTION PROFILE	S1
FRAMES 18 THRU 23	S5
FRAMES 10 THRU 17	S4
LONGL BHDS. BELOW MN. DK.	S12
STACK DETAILS	S28
TRUSSES GIRDERS & STRGRS.	S20
FCSLE DK. & BHDS. BELOW	S13
SCANTLING PLAN	S2

REFERENCES

U.S. NAVAL SHIP SYSTEMS COMMAND
WASHINGTON D.C. 20360

OCEANOGRAPHIC RESEARCH SHIP
AGOR (UTILITY) CLASS

HALTER MARINE SERVICES, INC.
P.O. BOX 29266 NEW ORLEANS, LA. 70129

FRAMES 29 THRU 33

SCALE- 3/8"=1'-0" & AS NOTED	DATE 8/14/72	HALTER DWG. NO. S7
DRAWN BY- Archote III	CK'D BY Guzman	
HALTER HULL NO. 375 376	HALTER JOB NO. 2187 & 2188	
NAVSHIPS NO. AGOR 21-101-007		REV. 8

GYRE078