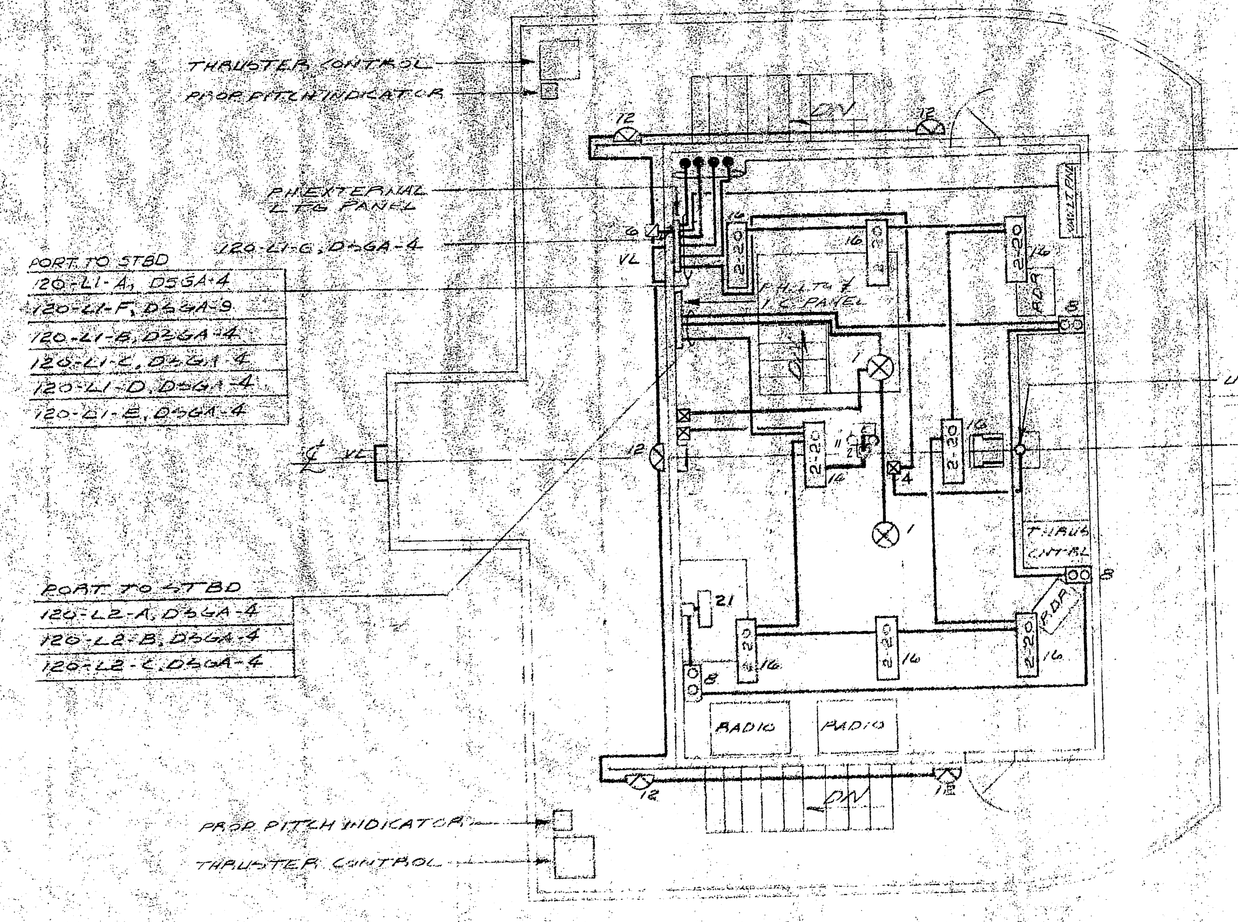

PILOT HOUSE

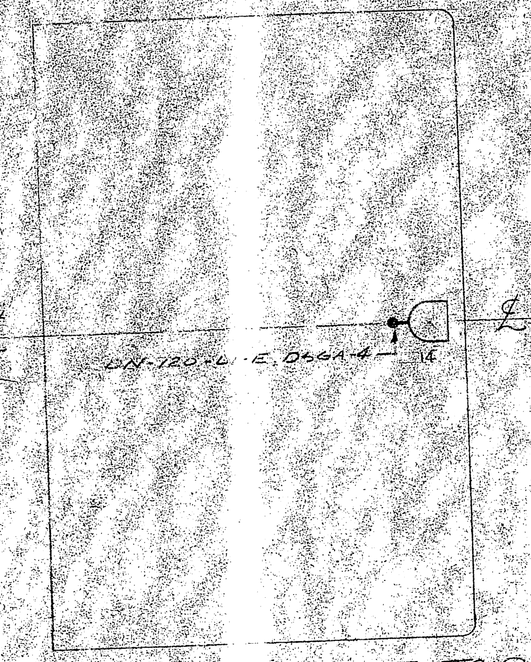

PILOT HOUSE TOP

LIST OF MATERIALS

SYMBOL	STOCK	QUAN	DESCRIPTION	MANUFACTURER	P.S.N.S.M.R.M.
⊗	1	2	QUAND FIXTURE, INCANDESCENT, WT.	PAULUHN 1135A4	W/12-30 W.R.L. BULBS
○	2	7	RECP. SINGLE GANG 2W3P	PAULUHN 2515A	
⊗	3	3	QUAND FIXTURE, INCANDESCENT, WT, 100W	PAULUHN 7225A	
⊠	4	7	SWITCH, NWT DP, FLUSH MTD	P&S 522	W/93071 COVER
⊠	5	1	SWITCH, WT DP, SURFACE MTD	PAULUHN 862	
⊠	6	2	J.B., WT	HOFFMAN	SUPPLIED BY HALTER
⊠	7	3	J.B., NWT	HOFFMAN	SUPPLIED BY HALTER
⊠	8	18	DUPLEX RECEPT. W/PUSH COVER, 2W, 2" GAND	P&S 5300	W/93101 COVER
⊠	9	3	RECEPT., DUPLEX, WT, 3W, 4" GAND	PAULUHN 2624A	
▭	10	5	BERTH DECK WALL FIXTURE, 2-15W	PAULUHN FMB 215AC6N	W/SWITCH
▭	11	6	AUTOMATIC CHGER, WT	BIG BEAM, NO. 246240	EMERGENCY LIGHT
⊗	12	15	DECKLIGHT, INCANDESCENT, WT, 100W	PAULUHN 7323B	BLAND MTD
◁	13	16	FLOODLIGHT	STEBER	
◁	14	1	SEARCHLIGHT, 19"	CARLISLE-FINCH	PILOTHOUSE CONTROL
▭	15	1	CHART LIGHT, FLOUR, 2-15W T-8	MURLIN 2110	
F.20	16	11	QUAND FIXTURE, FLOUR, RECESS, 2-20W	PAULUHN FA 220	
S.40	17	2	QUAND FIXTURE, FLOUR, RECESS, 2-40W	PAULUHN FA 240	
⊠	18	2	SWITCH, NWT, 3 WAY, FLUSH MTD	P&S 523	W/93071 COVER
F.20	20	1	QUAND FIXTURE, FLOUR, RECESS, 2-20W	MURLIN 2112	W/1 RED DIFFUSER
	21	1	CHART LIGHT, FLOUR, 2-15 WT-8		
	24	2	MIRROR, WALL FIXTURE, 2-15W	PAULUHN FMB 215AC6N	W/SWITCH & CONV RECPT
⊗	25	11	QUAND FIXTURE, INCAND, ALUM	PAULUHN 1165A5	

NOTES

1. ALL GENERAL USE LIGHTING FIXTURES SHALL BE PROVIDED WITH AN UNDERWRITERS LABORATORIES LABEL, SHOWING FIXTURES ARE SUITABLE FOR MARINE USE.
2. EMERGENCY LIGHTS SHALL BE MARKED WITH A LETTER "E" OF AT LEAST 1 1/2" IN HEIGHT.
3. EXTERIOR DECK HOUSE LIGHTING WHICH FALLS WITHIN ARCS SHALL BE PROVIDED WITH GLARE SHIELDS AND SHALL BE APPROVED BY [illegible].
4. ALL WIRING & CIRCUITS SHALL BE LABELLED [illegible].
5. WIRING IN QUARTERS, MESS & GALLEY, PUBLIC AND HABITABLE SPACES SHALL BE CONCEALED.
6. ALL BULKHEAD & DECK PENETRATIONS SHALL BE MADE WITH GAS-PROOF TERMINAL TUBES.
7. GROUNDING SHALL CONFORM WITH U.S.C.G. REGULATIONS.
8. PANELBOARD LAYOUT ON DWG E-1. DESCRIPTION OF PANELBOARDS IN BILL OF MATERIAL ON DWG E-2.
9. THIS FIXTURE SHALL BE FIELD LOCATED BELOW THE "CODE" 3 INCH GUIDEWAY.

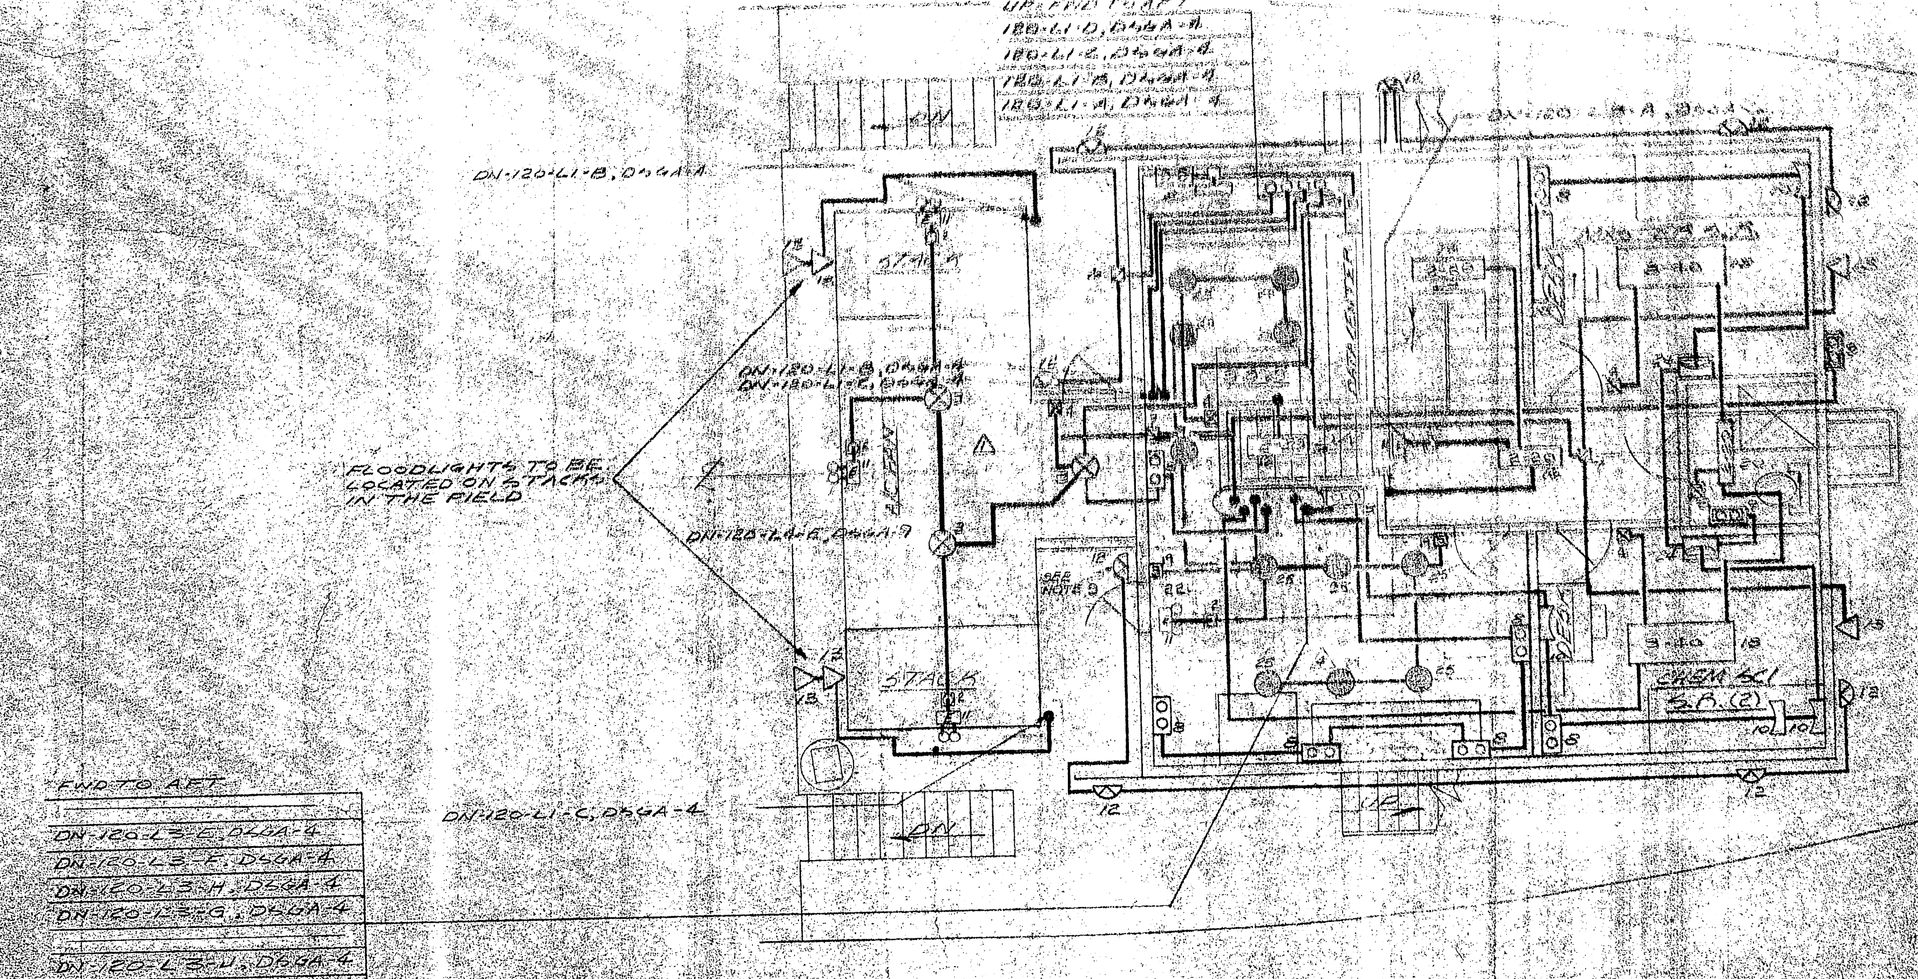

FWD TO AFT

DN-120-L3-E, D46A-4
DN-120-L3-E, D46A-4
DN-120-L3-H, D46A-4
DN-120-L3-G, D46A-4
DN-120-L3-J, D56A-4
DN-120-L3-H, D46A-4

FOC'SLE DECK

5	REVISED TO SUIT "A" SHIP'S CHANGE	11/6	WH
4	REVISED LIG. III LAB. MESS & GALLEY	11/6	WH
3	ADDED CKT 120-LI-F	11/6	WH
2	ADDED NOTE NO. 9	11/6	WH
1	REVISED TRAWLER'S SYSTEM	7/6	WH
0	REVISED IN ACCORDANCE WITH NEW ONCE ARRANGEMENTS	1/6	WH
NO.	DESCRIPTION	DATE	BY

REVISIONS

VC 2-28-72

APPROVALS

ABS [illegible] FCC

USCG

USPHS

U.S. NAVAL SHIP SYSTEMS COMMAND
WASHINGTON D.C. 20360

OCEANOGRAPHIC RESEARCH SHIP
AGOR (UTILITY) CLASS

HALTER MARINE SERVICES, INC. 00012
P.O. BOX 29266 NEW ORLEANS, LA. 70129

LIGHTING DECK PLANS
FOCSLE DECK AND ABOVE

SCALE	1/4" = 1'0"	DATE	10-18-71
DRAWN BY	[illegible]	CK'D BY	E.O.C.S. W.H.
HALTER HULL NO.	375 376	HALTER JOB NO.	2157-2183
NAVSHIPS NO.	AGOR 21-383-001		

HALTER DWG. NO. E-3
SHEET 2 OF 5
REV. 5

GYRE168

OFFICE COPY