TANK CAPACITIES FR. 50 TO TRANSOM

TANK		LOCATION	CU. FT.	L. TONS	BBLS.	GALS.
DIRTY OIL	S	FR50-56	163.08	4.66	29.04	1220
DIESEL OIL	P/S	FR56-62	537.05	13.47	95.65	4017
LUBE OIL	P	FR62-66	358.04	8.98	63.76	2678
LUBE OIL	P	FR50-56	163.08	4.66	29.04	1220
GEAR OIL	S	FR62-64	179.02	4.60	31.88	1339
HYD OIL	S	FR64-66	179.02	4.49	31.88	1339
DIESEL OIL	P/S	FR67-73	2286	57.34	407.07	17097
POTABLE WATER	P/S	FR 74-81	824	22.97	146.80	6166
BALLAST	P/S	FR 74-81	909	25.97	161.91	6800
BALLAST	P/S	FR 81-86	496	14.16	33.26	3707

⚠ NOTE: P/S INDICATES PORT OR STBD. TANK.

TANK CAPACITIES FR. 0 TO 50

TANK		LOCATION	CO. FT.	L. TONS	BBLS.	GALS.
FOREPEAK BALLAST	P/S	FR0-10	2215	63.3	394.55	16571
BALLAST	P/S	FR10-22	3172	90.62	564.92	23725
SEWAGE	C	FR10-22	594	16.96	105.74	4441
BALLAST (LESS "P" TANKS)	P/S	FR22-36	2791	79.74	497.04	20875
BALLAST (WING)	P/S	FR22-36	1210	34.57	215.48	9050
LIQUID MUD	P/S	FR36-44	2436	178.84	433.80	18220
BALLAST (UNDER)	P/S	FR36-44	509	14.5	90.64	3807
DIESEL OIL (WING)	P/S	FR36-44	716	17.69	127.52	5356
LIQUID MUD	P/S	FR 44-50	2149	157.80	382.76	16076
BALLAST (UNDER)	P/S	FR 44-50	509	14.53	90.64	3807
DIESEL OIL (WING)	P/S	FR 44-50	716	17.96	127.52	5356

SUMMARY OF TOTAL CAPACITIES

TOTAL	CU. FT	L. TONS	BBLS	GALS
DIESEL OIL	8688.54	217.92	1547.39	64,990
BALLAST	21406.50	611.61	3975.49	164971
POTABLE WATER	1648.36	45.94	293.60	12,331.23
LIQUID MUD (@ 22#/GAL)	9169.98	673.16	1633.13	68591.45
DRY BULK	4000			

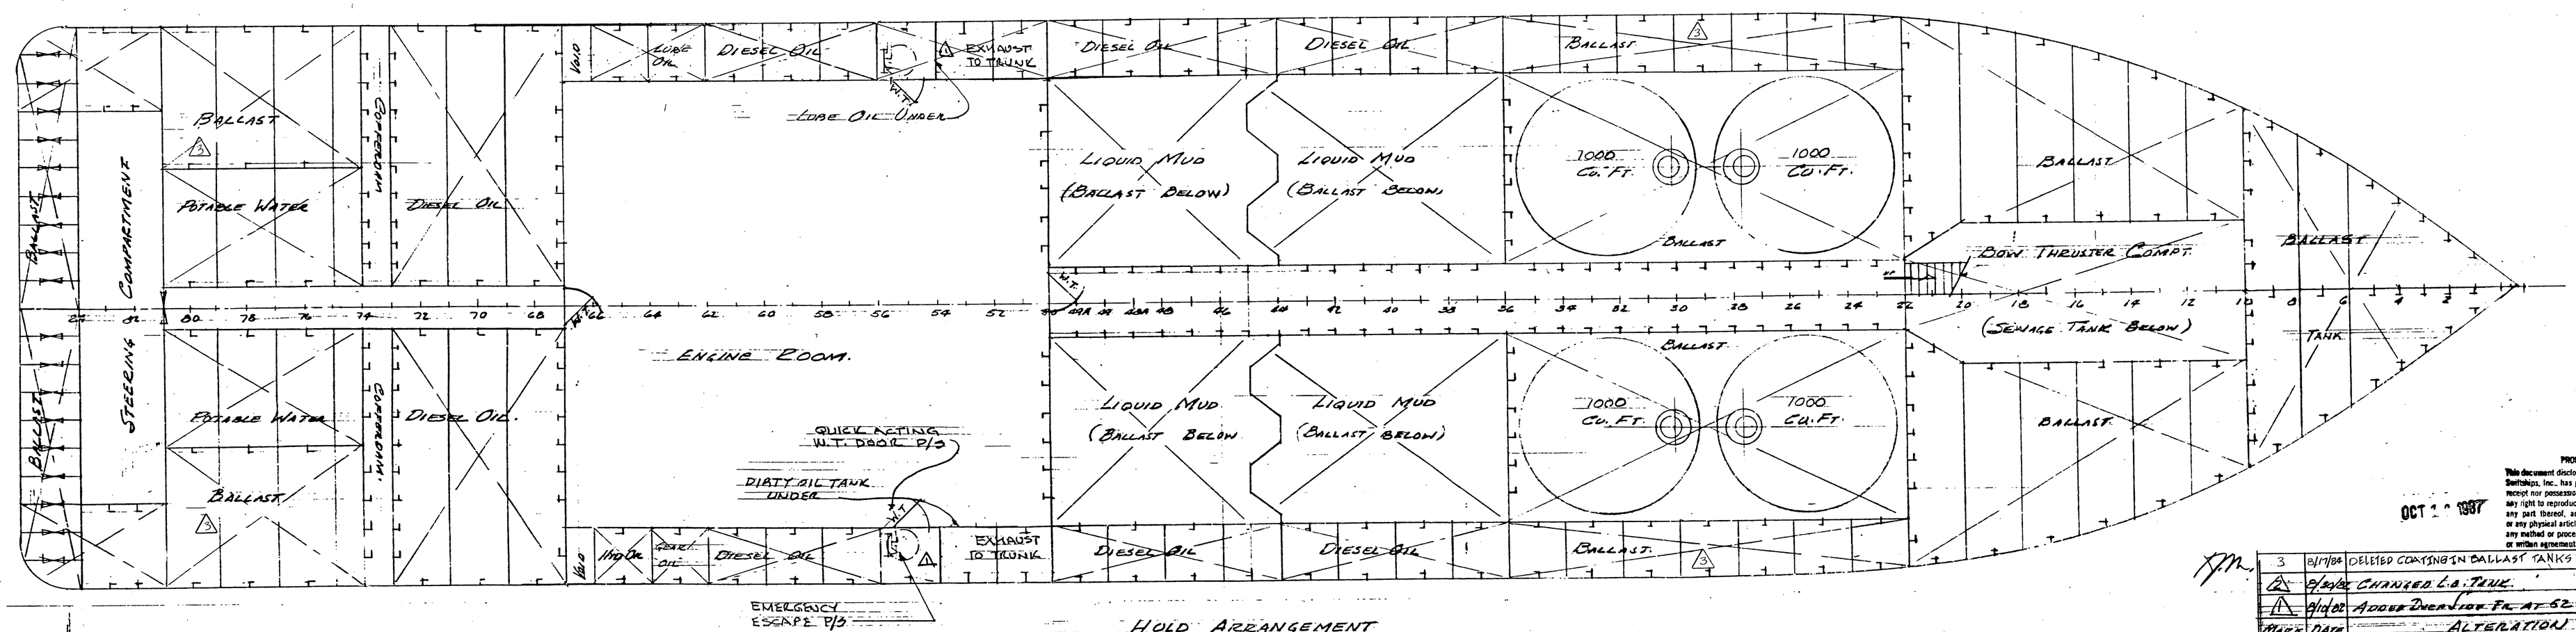

HOLD ARRANGEMENT
SCALE 1/16"=1'-0"

PROPRIETARY RIGHTS
This document discloses subject-matter in which Swiftships, Inc., has proprietary rights. Neither receipt nor possession thereof confers or transfers any right to reproduce or disclose the document, any part thereof, any information contained therein, or any physical article or device, or to practice any method or process, except by written permission or written agreement with Swiftships, Inc.

OCT 1 ^ 1997

MARK	DATE	ALTERATION
3	8/1/02	DELETED CONFINED BALLAST TANKS
2	9/30/02	CHANGED L.O. TANK.
1	9/1/02	ADDED DWG. NO. FOR FR. AT 62 & 54

CHAMPION SWIFTSHIP, INC.
P.O. BOX 460 PASS CHRISTIAN, MISS. 39571
601-452-7246
180'x40'x14' SUPPLY VESSEL
HULL NOS. 14PC, 315PC, 316H & 317H

HOLD ARRANGEMENT

GULF MARINE DESIGN, INC.
2160 RIDGELAKE DR. METAIRIE, LA. 70002 504-837-2555

APPROVALS: A.B.S. 4-25-02 ⚠ PC
USCG 9-7-82 ⚠ GL
OWNER

DWG. BY: W.M.
CK'D. BY: WB
DATE: 4-27-82

DWG. NO. 8050-11 REV. NO. 3

SAGE

GX062