REV. MK.	DESCRIPTION	BY	DATE	APRVD.
1	GENERAL REVISION TO STACK TO CONFORM W/ NEW LOC., SIZE, & ARRANGEMENT. (REDRAWN.)	J.T.	7/29/81	A.L.S.

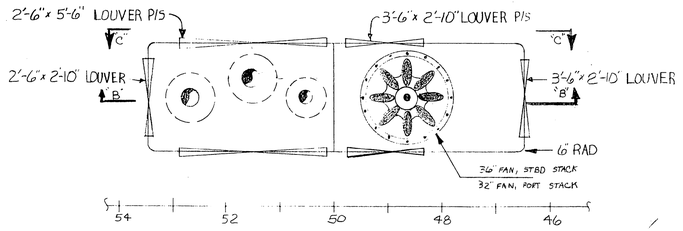

SECTION "A-A"

STBD SIDE PLAN

PORT SIDE SIM. BUT OPP. HAND.

SCALE: 3/8"=1'-0"

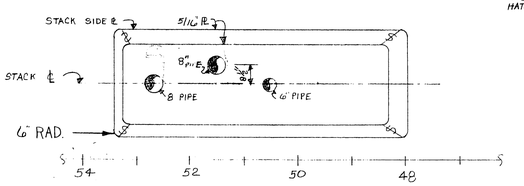

SECTION "H-H"

SCALE: 3/8"=1'-0"

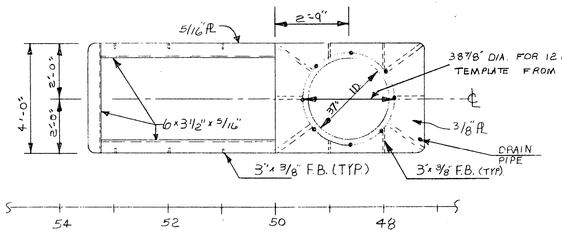

SECTION "F-F"

SCALE: 3/8"=1'-0"

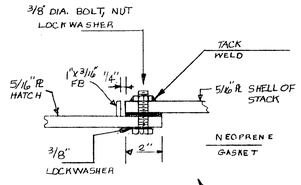

SCALE: 3"=1'-0"

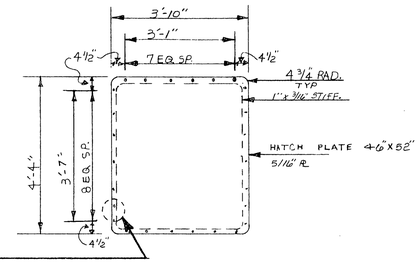

DETAIL "B"

SCALE: 1/2"=1'-0"

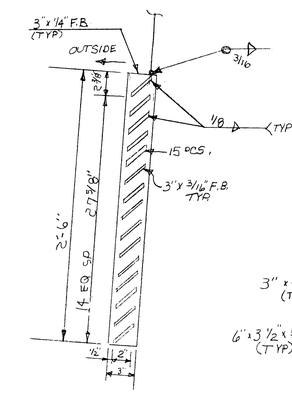

DETAIL "A"

SCALE: 1 1/2"=1'-0"

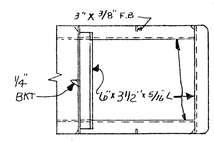

SECTION "G-G"

SCALE 3/8"=1'-0"

5'-9 1/16"

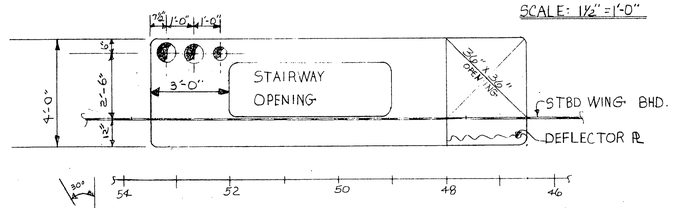

SECTION "P-P"

SCALE: 3/8"=1'-0"

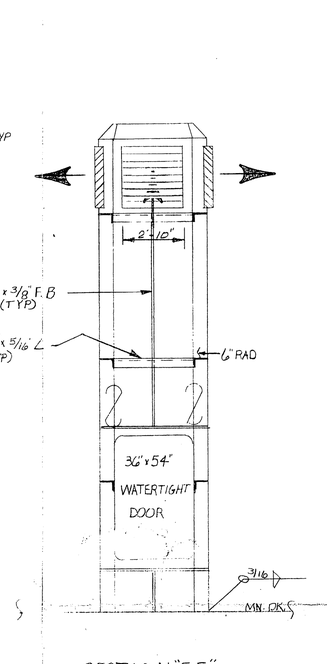

SECTION "E-E"

SCALE: 3/8"=1'-0"

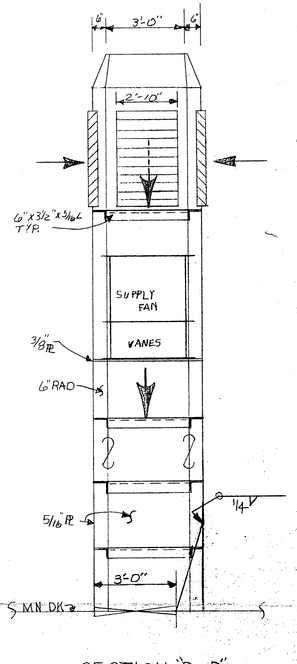

SECTION "D-D"

SCALE: 3/8"=1'-0"

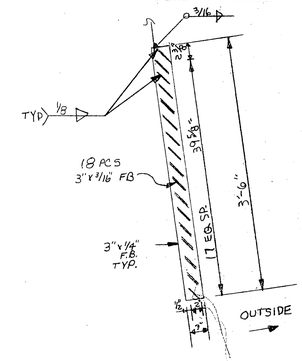

Cust.

DETAIL "C"

SCALE= 1"=1'-0"

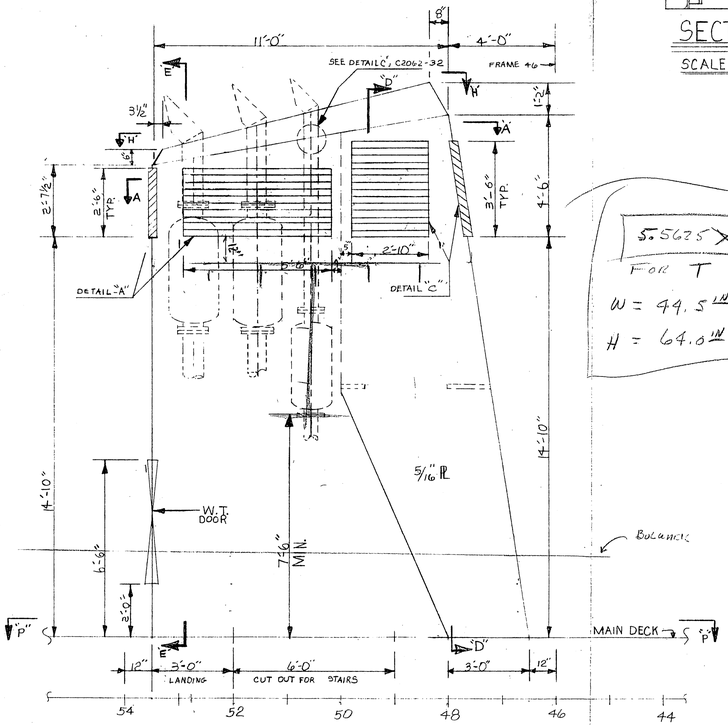

ELEVATION ABOVE MAIN DECK

STBD SIDE LKG INBOARD

SCALE: 3/8"=1'-0"

5.5625 X 8

FOR T

W = 44.5 LN

H = 64.0 LN

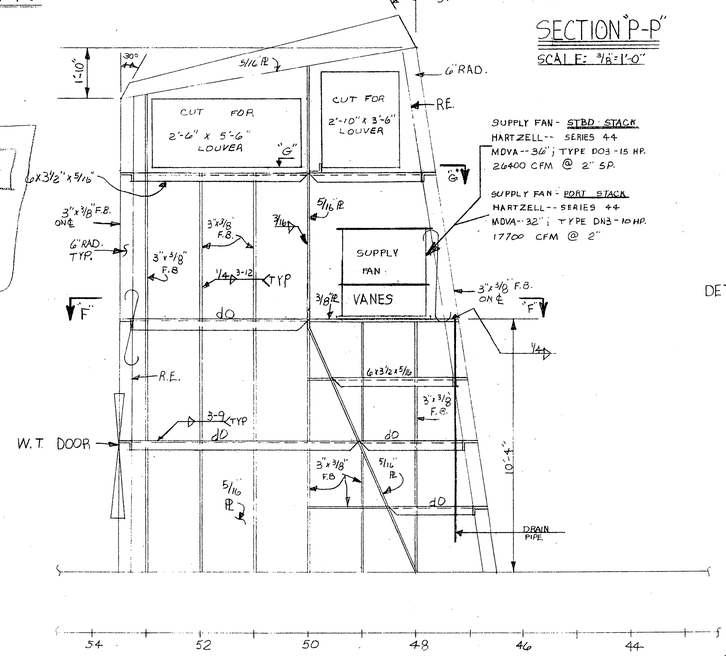

SUPPLY FAN - STBD STACK
HARTZELL -- SERIES 44
MDVA -- 36" ; TYPE DO3 - 15 HP.
26400 CFM @ 2" SP.

SUPPLY FAN - PORT STACK
HARTZELL -- SERIES 44
MDVA - 32" ; TYPE DN3 - 10 HP.
17700 CFM @ 2"

SECTION "B-B"

SCALE: 3/8"=1'-0" (STBD SIDE LKG INBRD)

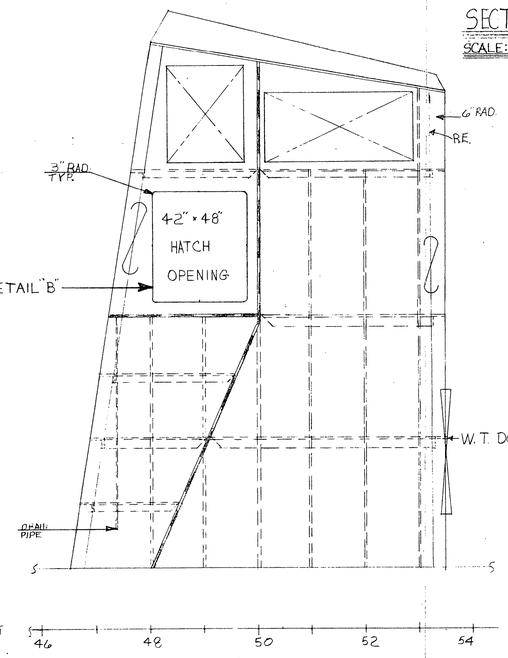

SECTION "C-C"

SCALE: 3/8"=1'-0" (STBD SIDE LKG OUTBRD)

DESIGN ASSOCIATES, INC.
NAVAL ARCHITECTS MARINE ENGINEERS
NEW ORLEANS, LA.

TIDEWATER MARINE SERVICE

143' x 36' x 10' SEISMIC VESSEL

STACK CONSTRUCTION

Drawn: J. THOMAS	Date: 7/29/81	Checked: A.L.S.	
Traced:	Date:	Checked:	
Aprvd:	Date:	Scale: NOTED	
Sheet Of	Drawing No. C-2062-40	Revision Mark	1

CHALMETTE BLUEPRINT, INC. N44120

GX108