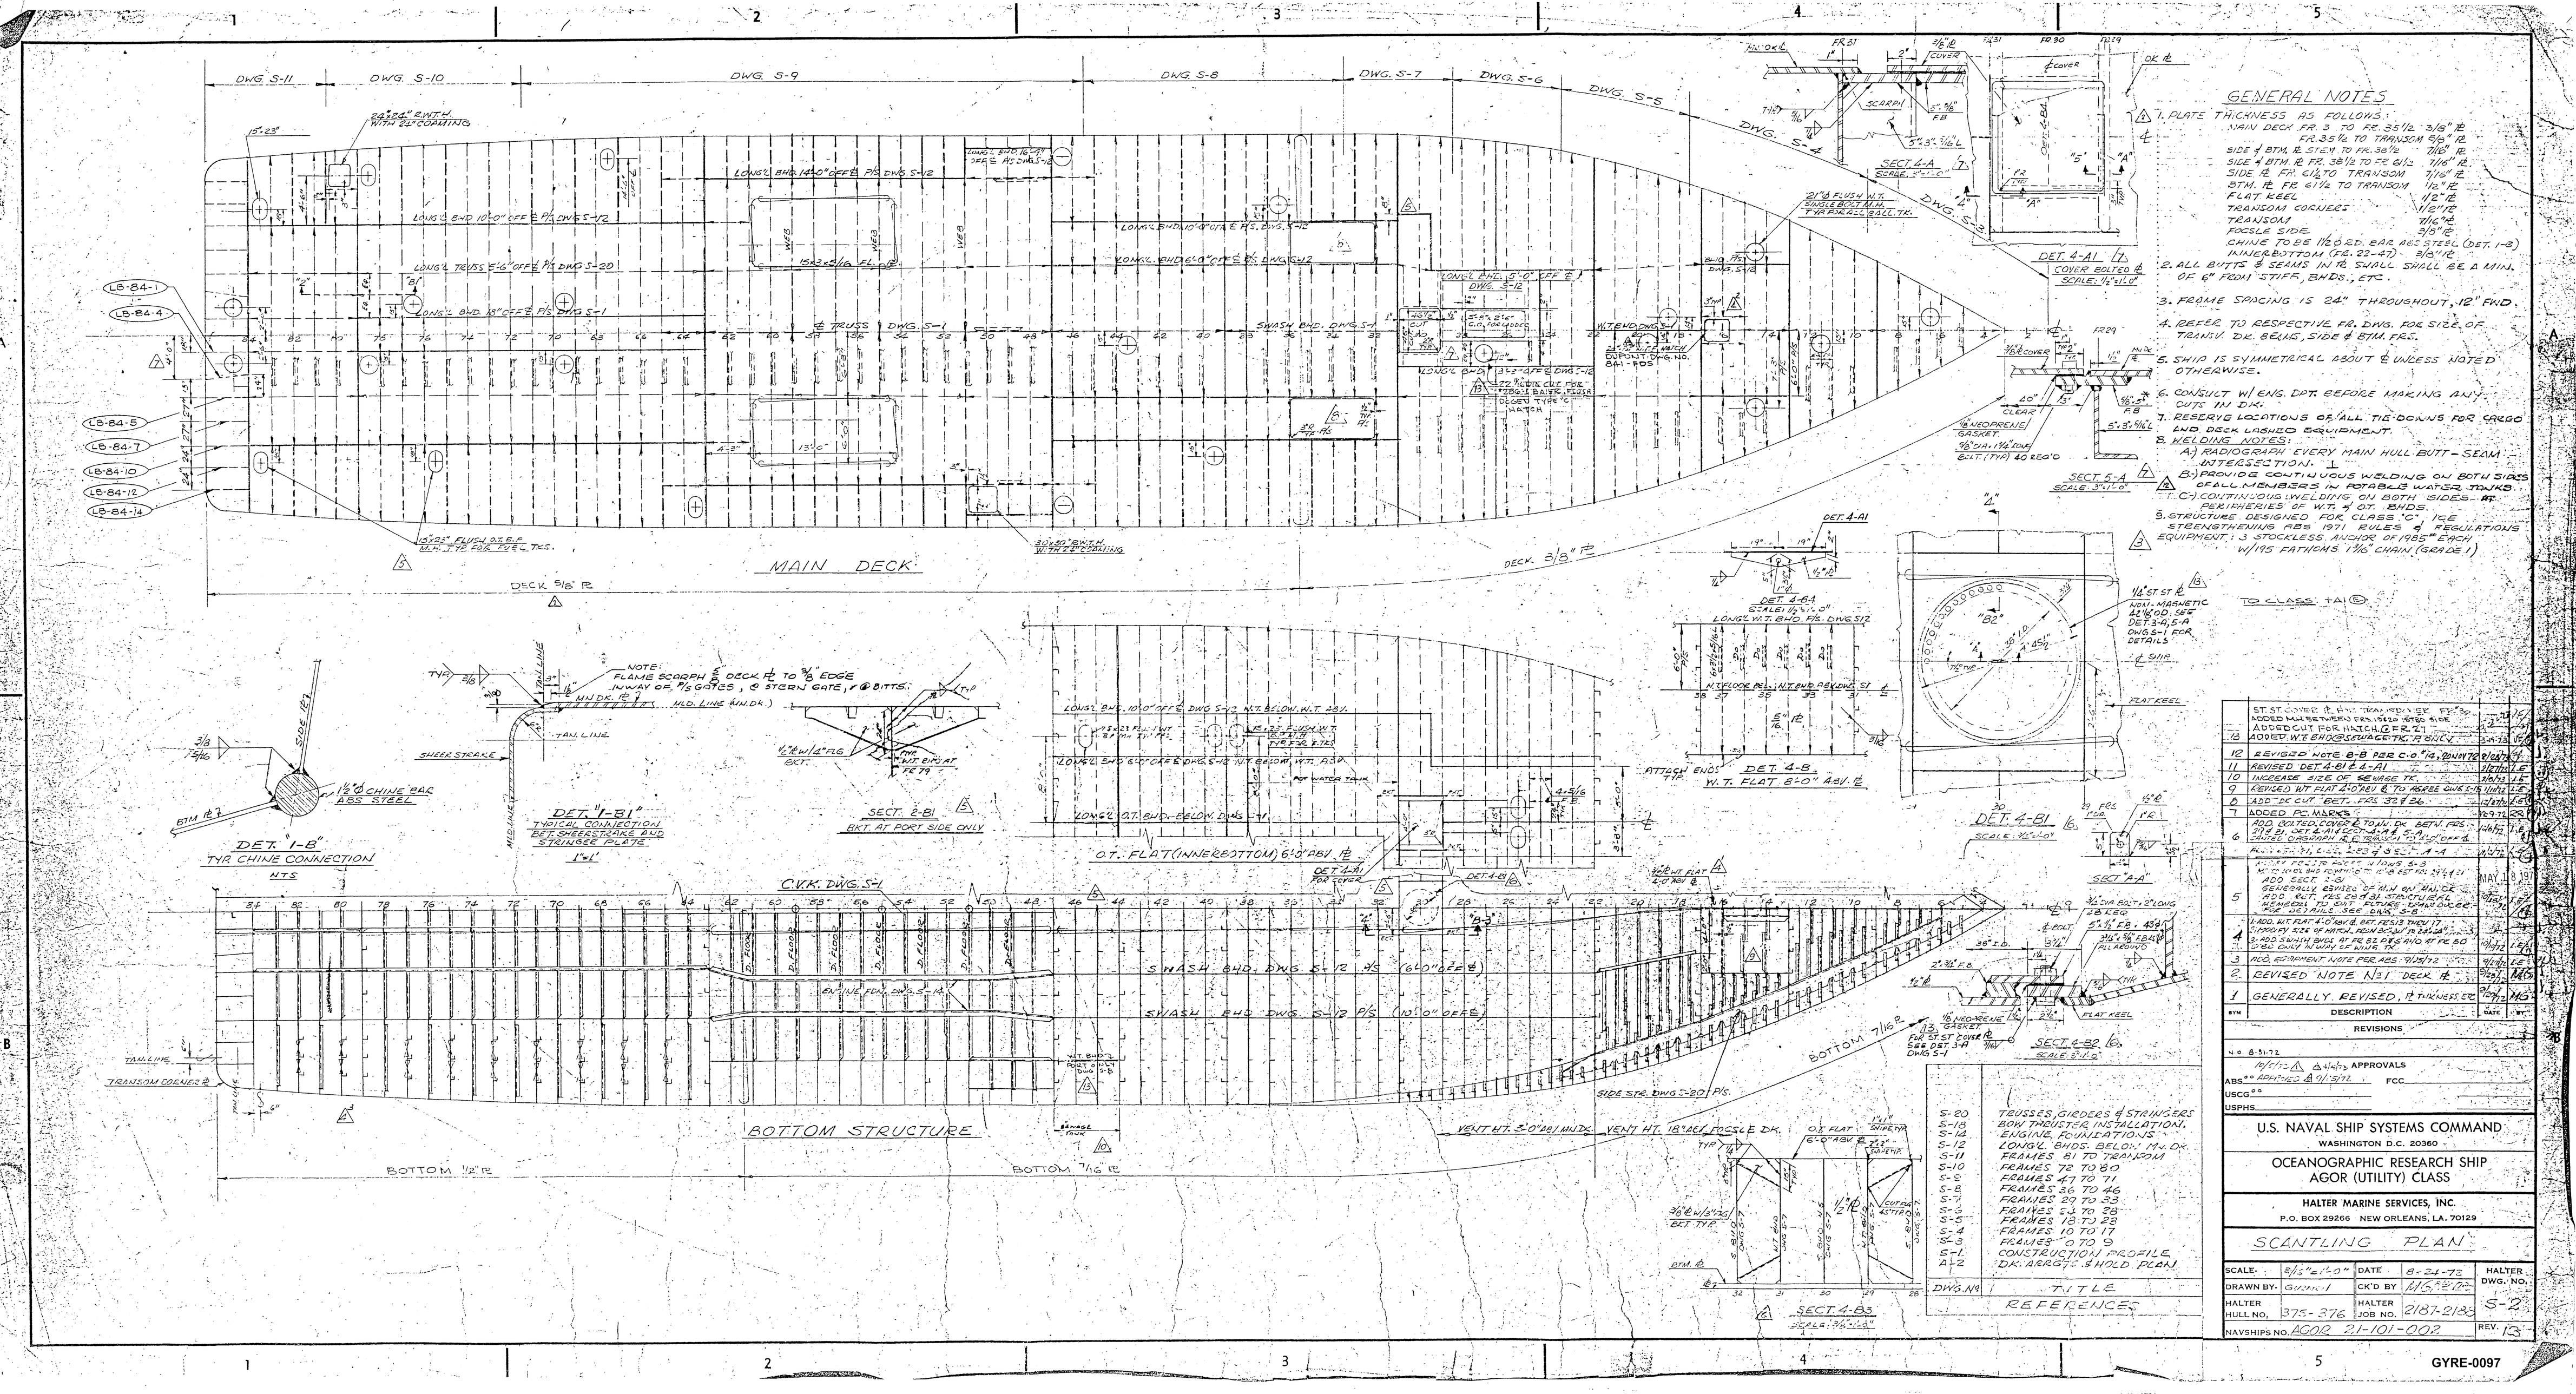

BTH	DESCRIPTION	DATE	BY
	ST. ST. COVER ℄ FWD. MACHINERY SPC. FR. 30 ADDED MAIN DECK OPENING FRS. 15 & 20 STBD SIDE	7/31	
13	ADDED CUT FOR WATER TANK FR 32 ADDED W.T. END CONN. & SHELL	8/14	
12	REVISED NOTE 8-B PER C.O. #13, 2ND NTF	8/24/72	
11	REVISED DET. A-B1 & A-A1	7/27/72	
10	INCREASE SIZE OF SEWAGE TK.	7/24/72	
9	REVISED W.T. FLAT 2'-0" ABV. & TO REFLECT CHANGE	7/17/72	
8	ADD "DK CUT" BET. FRS. 32 & 36	7/7/72	
7	ADDED PC. NO. 8 BKT.	6-9-72	
6	ADD SECTION, COVER & TOP OF DK. BET. FRS. 37 & 39 SEE DET. A-A1 SECT. A-A, & SECT. 4-B2	6/8/72	
5	ADDED CUTOUT FOR ENGINE FDN. & REVISED SECT. 4-B2	5/31/72	
4	ADD SWASH BHDS. AT FR 82 P/S AND AT FR 60 P/S & REVISE W.T. FLAT	5/12/72	
3	ADD EQUIPMENT NOTE PER ABS 9/29/72	4/4/72	
2	REVISED "NOTE NO 1" DECK ℔	3/27/72	
1	GENERALLY REVISED, ℔ THICKNESS ETC.	10/5/72	

DWG. NO.	TITLE
S-20	TRUSSES, GIRDERS & STRINGERS
S-13	BOW THRUSTER INSTALLATION.
S-14	ENGINE FOUNDATIONS
S-12	LONGL. BHDS. BELOW MAIN DK.
S-11	FRAMES 81 TO TRANSOM
S-10	FRAMES 72 TO 80
S-9	FRAMES 61 TO 71
S-8	FRAMES 50 TO 60
S-7	FRAMES 39 TO 49
S-6	FRAMES 29 TO 38
S-5	FRAMES 20 TO 28
S-4	FRAMES 10 TO 18
S-3	FRAMES 0 TO 9
S-1	CONSTRUCTION PROFILE
A-2	DK. ARRGTS. & HOLD PLAN

REFERENCES