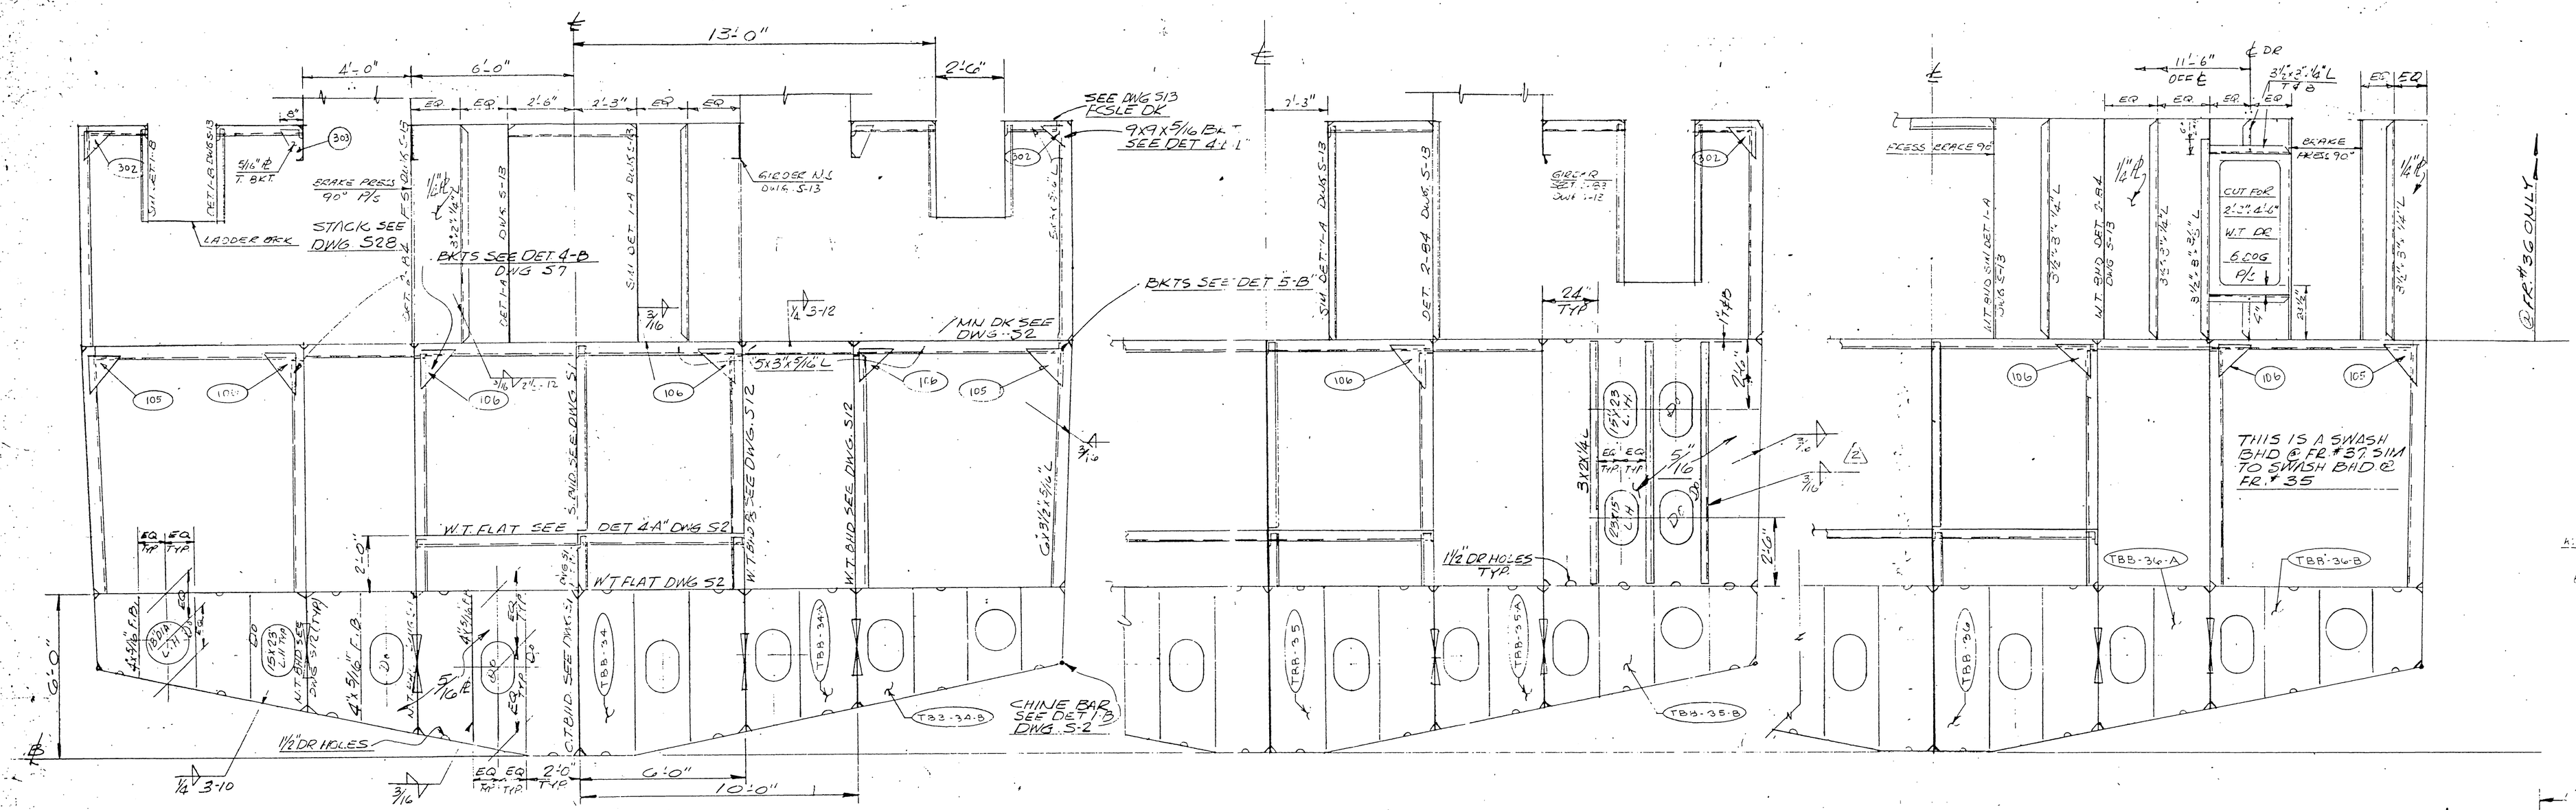

GENERAL NOTES

1. ALL FRAMES ARE VIEWED LKG AFT.
2. ALL SNIPES ARE 2"x2" UNLESS NOTED OTHERWISE.

	DESCRIPTION	DATE	BY
5	ADDED W.T. BHD IN SEWAGE T.K. BTWN FRS. 44 & 47 PORT ONLY	3/9/73	
4	DET. 5-B REV. W.B.D. MTG. REQ. ADD'L LTR DTD. 12/4/72	12/11/72	
3	CHANGED OT BHD FROM PIECES TO FR 44 IN DET 2-B	10/17/72	
2	REVISED FRS. 34, 35 & EQ. REV IN DK TO PIECES W/ DWG. S-13	10/6/72	
1	REV. W.B. LONG STH. FR. 35. REV. ENGD. FR. # 39	10/2/72	
0	ADD. DET. S-B REVISED FR 47 TO 36 SEE DWG. S-2	9/26/72	
0	ADDED PIECES OF MARK PER. MOLD LOFT	9/14/72	

W.O. 9-60-72

APPROVALS

ABS @ 12-28-72 FCC

USCG

USPHS

OFFICE COPY

U.S. NAVAL SHIP SYSTEMS COMMAND
WASHINGTON D.C. 20360

OCEANOGRAPHIC RESEARCH SHIP
AGOR (UTILITY) CLASS

HALTER MARINE SERVICES, INC.
P.O. BOX 29266 NEW ORLEANS, LA. 70129

FRAMES 34 THRU 46

00054

SCALE:	As Noted	DATE	9/20/72	HALTER DWG. NO.	
DRAWN BY:	Archote	CK'D. BY	Gunnam		58
HALTER HULL NO.	375 376	HALTER JOB NO.	2187 & 2188		
NAVSHIPS NO.	AGOR 21-101-002			REV.	5

CONSTRUCTION PROFILE	S1	
FCSLE DK. & BHD BELOW	S13	
SCANTLING PLAN	S2	
FRAMES 29 THRU 33	S7	
LONGL BHDS BELOW MN. DK.	S12	
STACK DETAILS	S28	
TRUSSES GIRDERS & STRKRS	S20	
TITLE	DWG NO.	
REFERENCES		

GYRE-0112