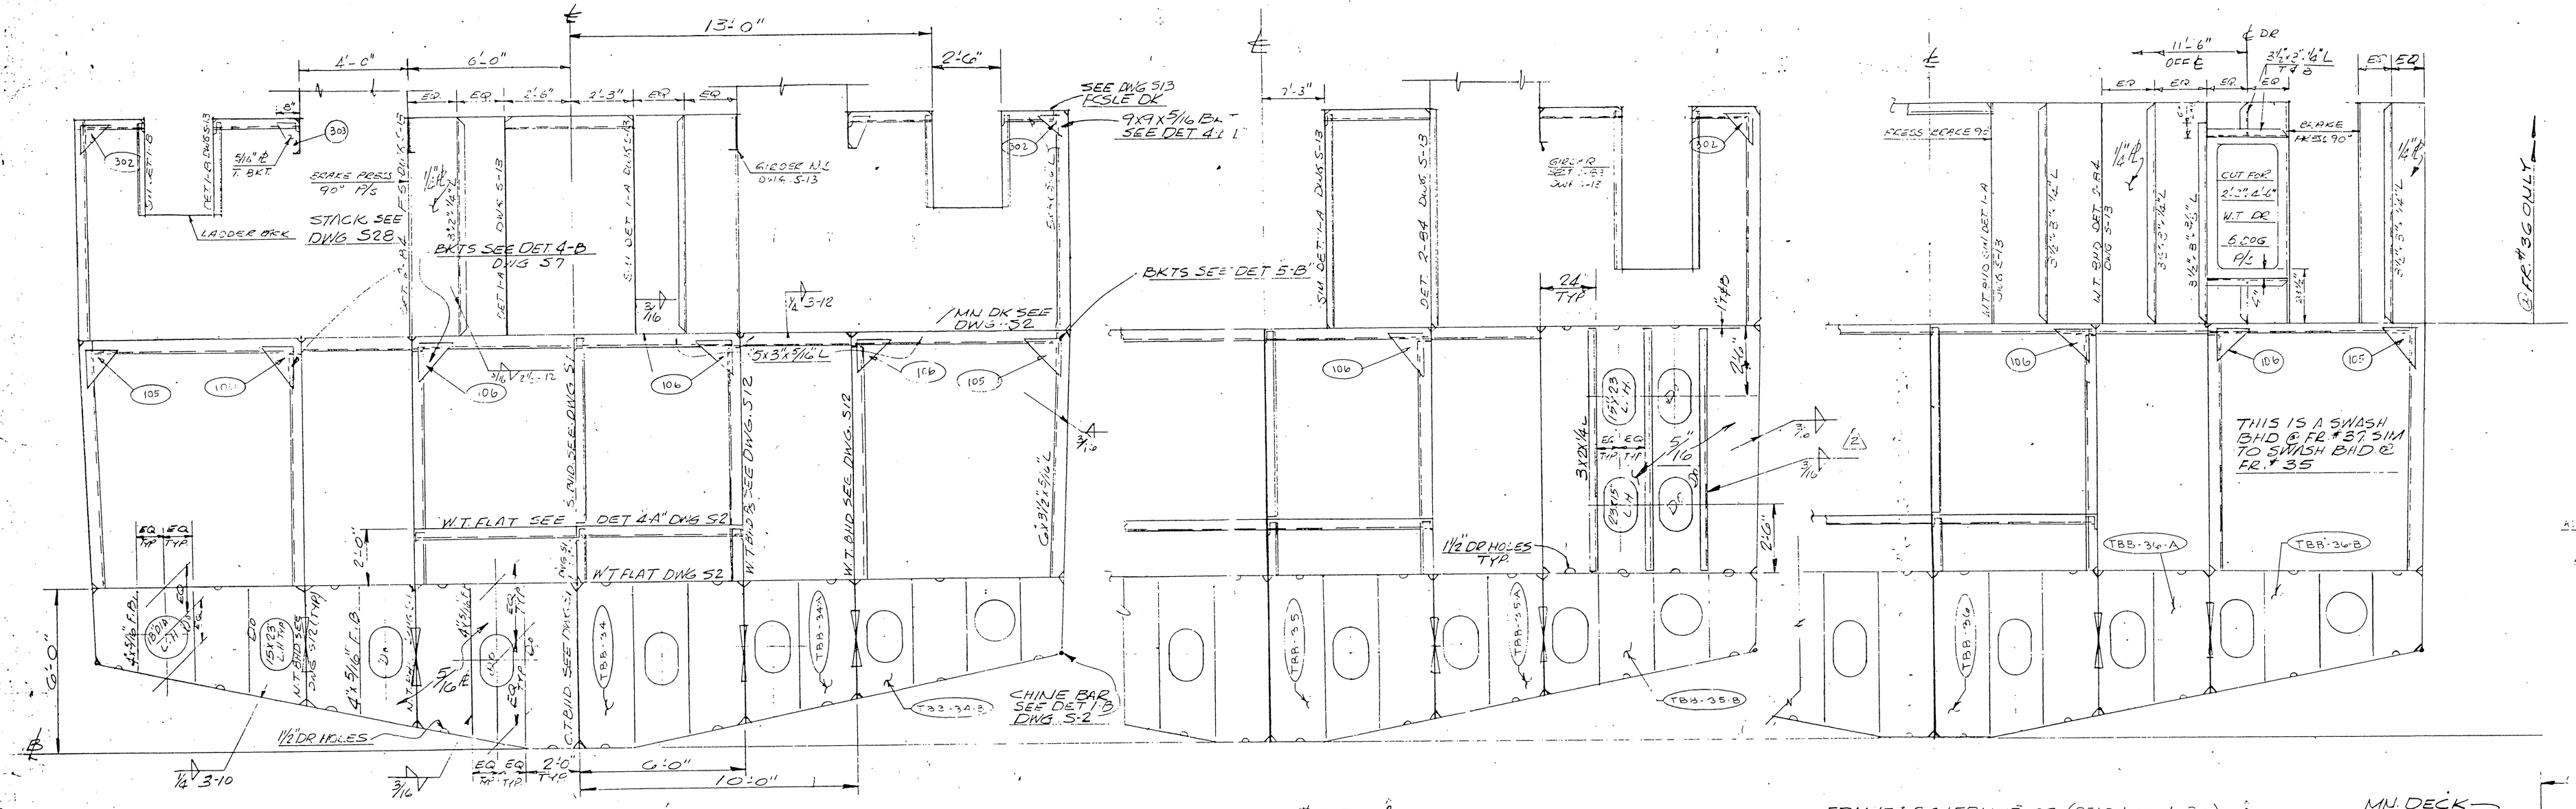

GENERAL NOTES

1. ALL FRAMES ARE VIEWED LKG AFT.
2. ALL SNIPES ARE 2½" UNLESS NOTED OTHERWISE.

CONSTRUCTION PROFILE	S1
FCSLE DK & BHD BELOW	S3
SCANTLING PLAN	S2
FRAMES 2½ THRU 33	S7
LONGL BHDS & BLW MN DK	S12
STACK DETAILS	S28
TRUSSES GIRDERS & STRGRS	S20
TITLE	DWG NO
REFERENCES	

00054

SYM	DESCRIPTION	DATE	BY
5	ADDED W.T. BHD IN SEWAGE TK BTWN FRS 44 & 47 PORT ONLY	5-2-73	
4	DET 2-B REV W&O, SYM. PER ABS LTR 010-12-23-71	1-24-72	
3	CHANGE OF BHD FROM FR 45 TO FR 44 W/O T-2-B	12-17-71	
2	REVISED FCS 34, 35 & 36 REV MN DK TO FRAME W.T. DWG. S-13	12-6-71	
1	REV. WELDING SYM. FR. 35. REV. ICAC	11-29-71	
	TBD. DET. 5-A	11-1-71	
	REVISED FR 45 TO FR 44 W/ DWG. 1-2	11-1-71	
	ADDED PIECES OF MARK PER MOLD LOFT	10-24-71	

REVISIONS

W.O. 9-20-72

APPROVALS

ABS # 12-28-72

USCG

USPHS

OFFICE COPY

U.S. NAVAL SHIP SYSTEMS COMMAND
WASHINGTON D.C. 20360

OCEANOGRAPHIC RESEARCH SHIP
AGOR (UTILITY) CLASS

HALTER MARINE SERVICES, INC.
P.O. BOX 29266 NEW ORLEANS, LA. 70129

FRAMES 34 THRU 46

SCALE	As Noted	DATE	9/20/72
DRAWN BY	Richote	CK'D. BY	Guidroz
HALTER HULL NO.	373 / 376	HALTER JOB NO.	2187 & 2128
NAVSHIPS NO.	AGOR 21-101-005		

HALTER DWG. NO. 58

REV. 5

GYRE-0113