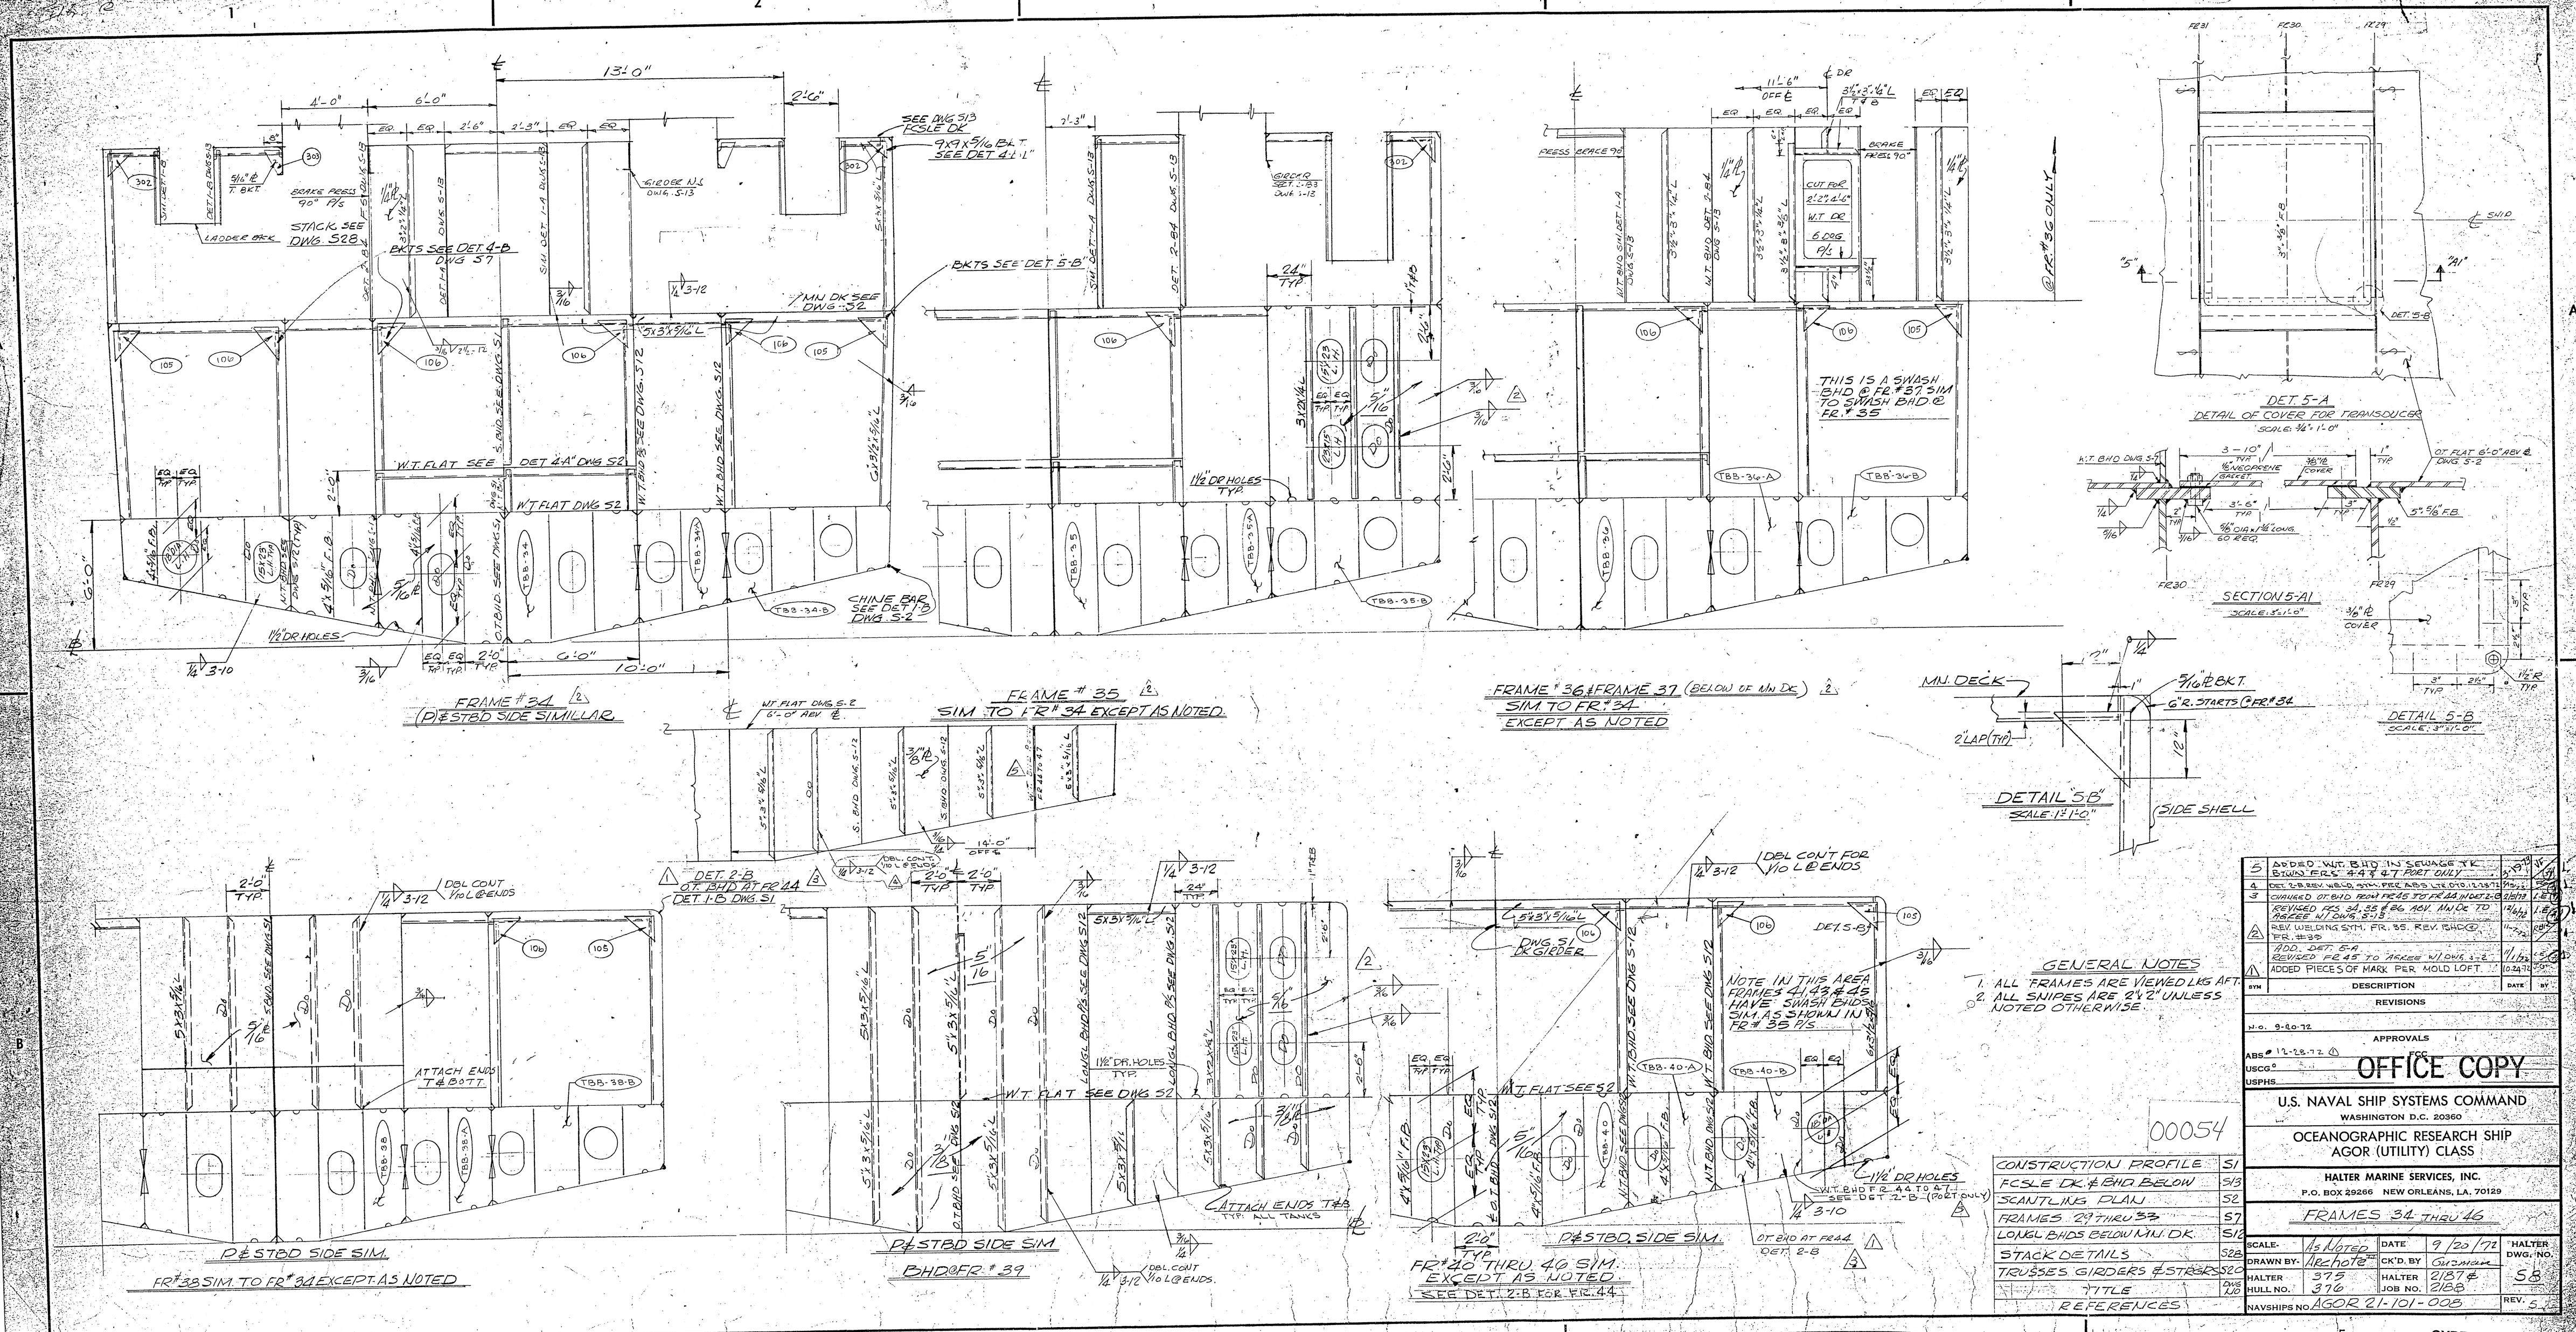

GENERAL NOTES

1. ALL FRAMES ARE VIEWED LKG AFT.
2. ALL SNIPES ARE 2"x2" UNLESS NOTED OTHERWISE.

SYM	DESCRIPTION	DATE	BY
5	ADDED W.T. BHD IN SEWAGE TK BTWN FRS 44 & 47 PORT ONLY	3-19-73	JF
4	DET 2-B REV. WELD SYM. PER ABS LTR DTD 12-28-72	9/5/72	
3	CHANGED OT. BHD FROM FR 45 TO FR 44 IN DET 2-B	2/8/73	L.E.
2	REVISED FRS 34, 35 & 36 ABV. MN DK TO AGREE W/ DWG. S-13	12/6/72	L.E.
2	REV. WELDING SYM. FR. 35. REV. BHD @ FR. #39	11-7-72	
1	ADD. DET. 5-A REVISED FR 45 TO AGREE W/ DWG. S-2	11/1/72	
1	ADDED PIECES OF MARK PER MOLD LOFT	10-24-72	

REVISIONS

N.O. 9-20-72

APPROVALS

ABS 12-28-72 FCC

USCG

USPHS

OFFICE COPY

00054

U.S. NAVAL SHIP SYSTEMS COMMAND
WASHINGTON D.C. 20360

OCEANOGRAPHIC RESEARCH SHIP
AGOR (UTILITY) CLASS

HALTER MARINE SERVICES, INC.
P.O. BOX 29266 NEW ORLEANS, LA. 70129

FRAMES 34 THRU 46

CONSTRUCTION PROFILE	S1	SCALE	As Noted	DATE	9/20/72
FCSLE DK. & BHD BELOW	S13	DRAWN BY	Archote	CK'D. BY	Guzman
SCANTLING PLAN	S2	HALTER	375	HALTER	2187 &
FRAMES 29 THRU 33	S7	HULL NO.	376	JOB NO.	2188
LONGL BHDS BELOW MN. DK.	S12	NAVSHIPS NO.	AGOR 21-101-008		
STACK DETAILS	S28				
TRUSSES GIRDERS & STRGRS	S20				
TITLE	DWG NO				
REFERENCES					

HALTER DWG. NO. S8

REV. 5

GYRE-0118