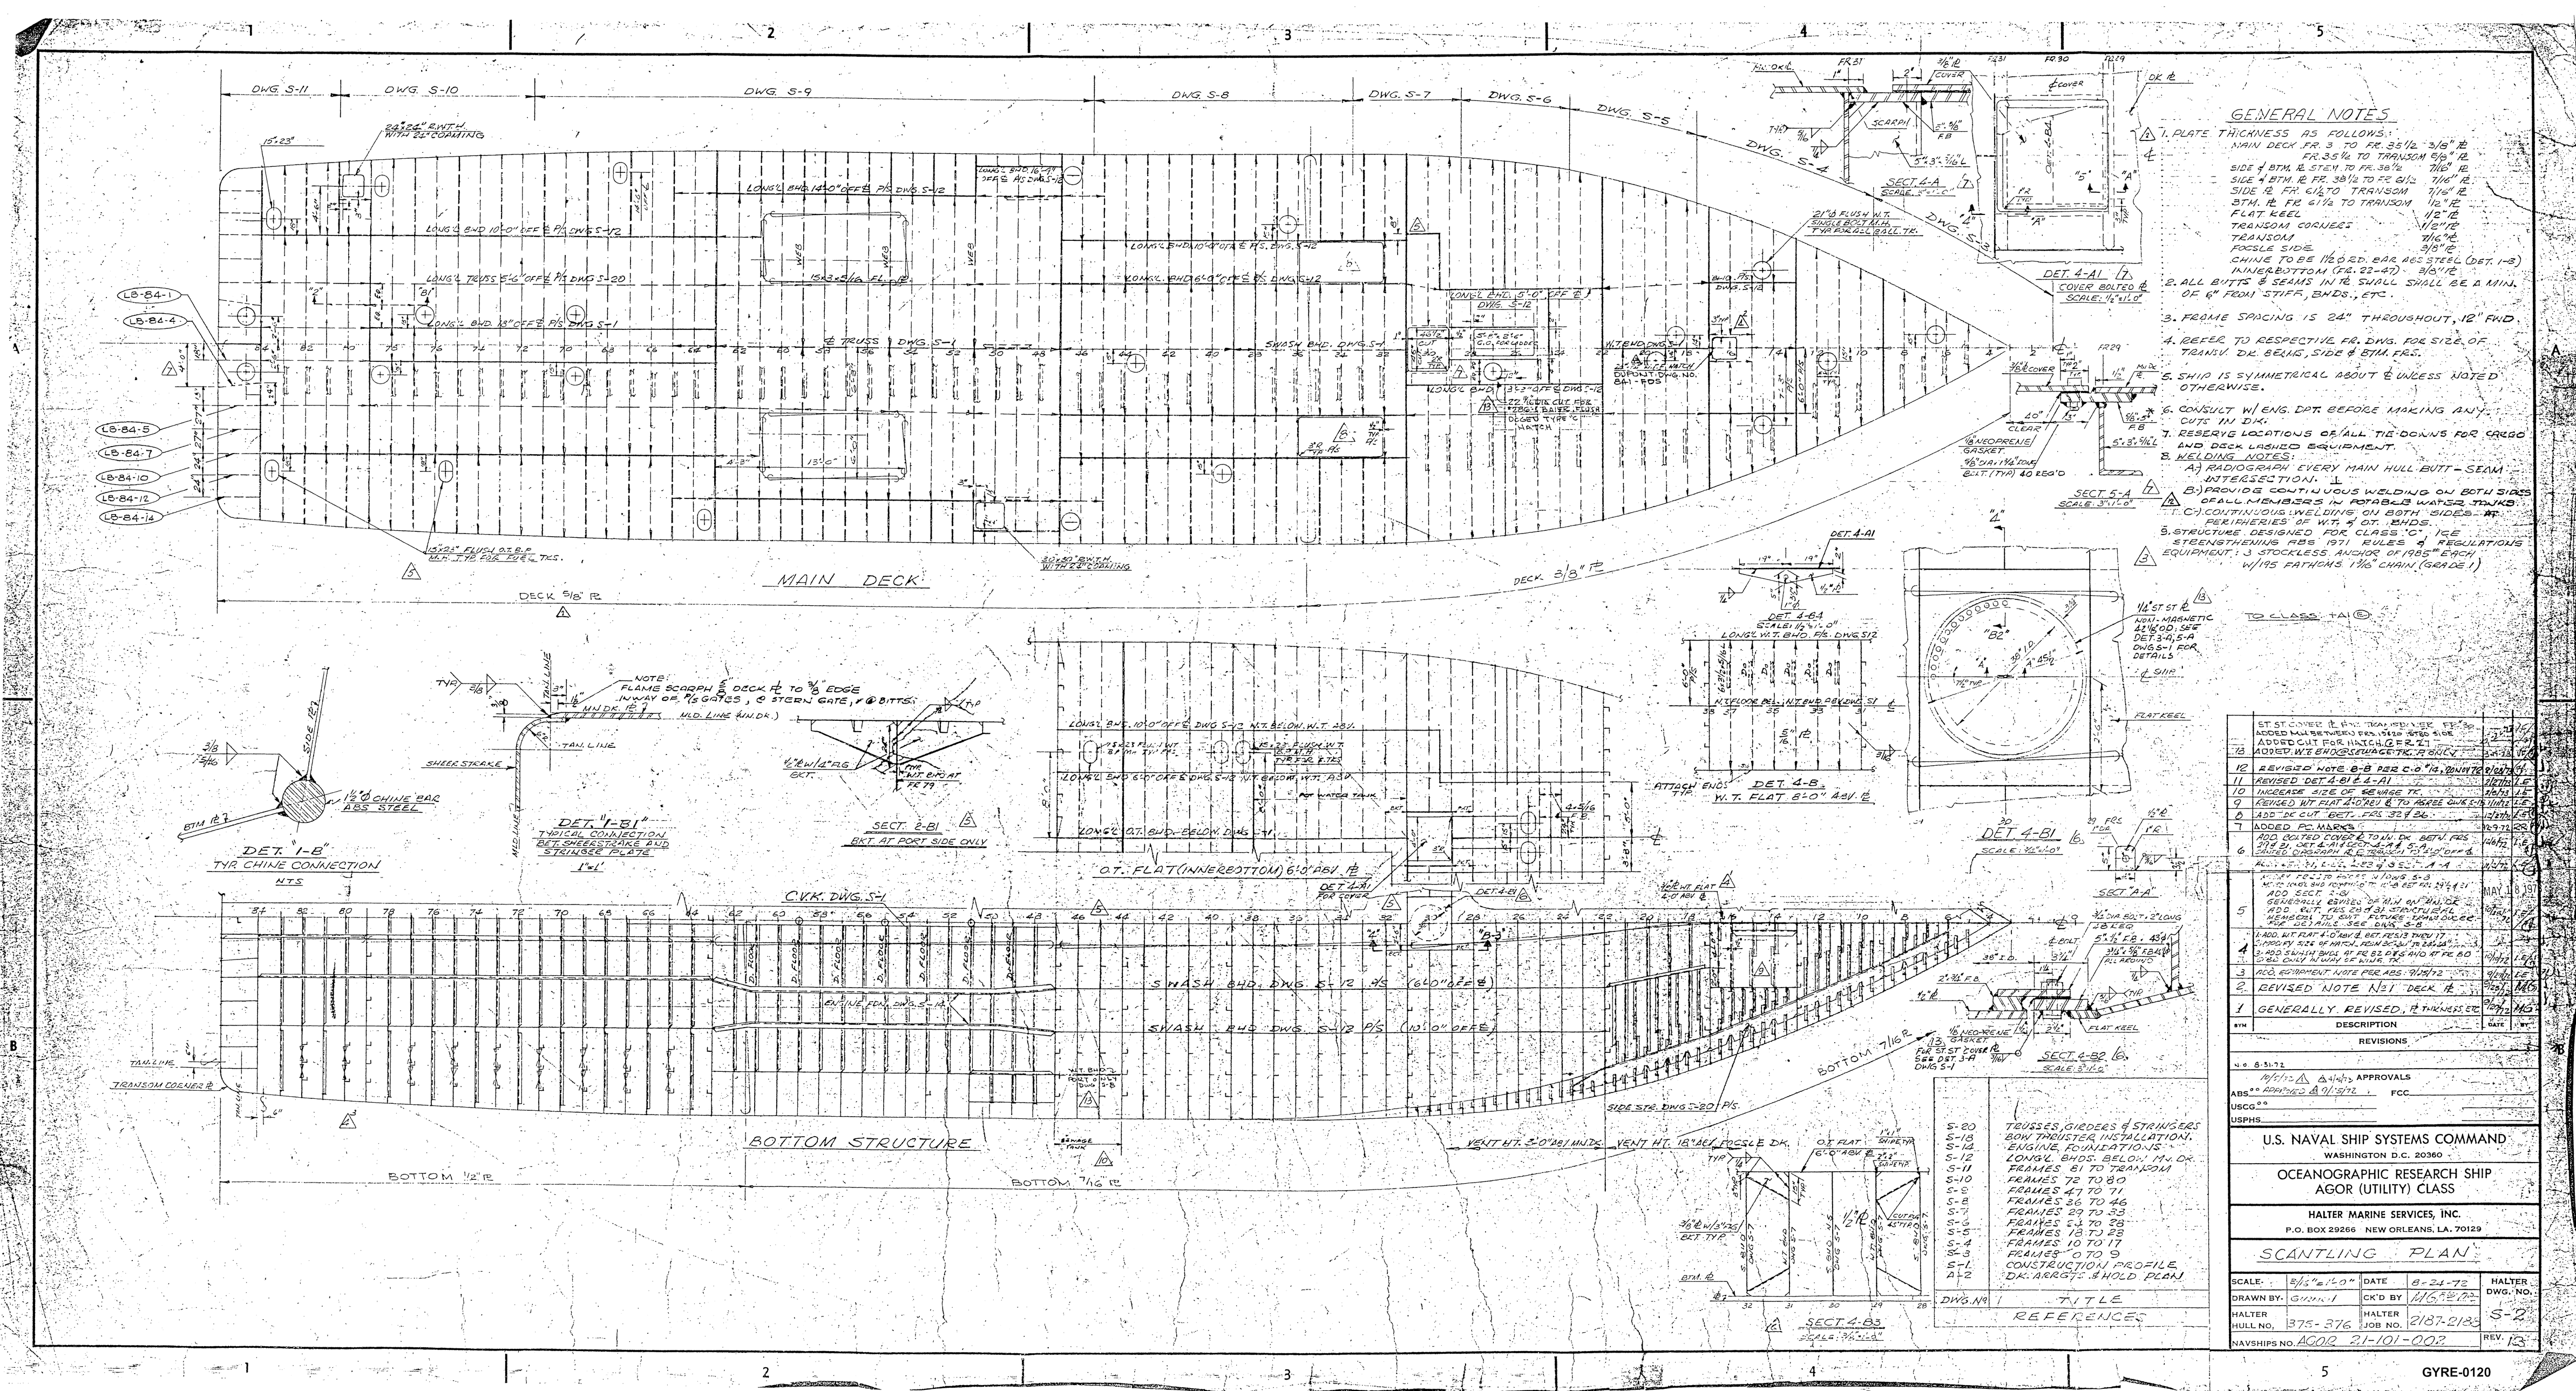

	DESCRIPTION	DATE	BY
	ST. ST. COVER & BKT. TRANSVERSE FR. 30		
	ADDED HALF BKT. WHERE FRS. 15½ & 30½ SIDE		
	ADDED CUT FOR LINE OF SHAFT	3-21-73	LE
13	ADDED W.T. END @ SEWAGE TK. FR. 31 SIDE ℄	3-21-73	LE
12	REVISED NOTE 8-B PER C.O. #2, REVISED DET. 4-B1 & 4-A1	12/27/72	LE
11	REVISED DET. 4-B1 & 4-A1	12/27/72	LE
10	INCREASE SIZE OF SEWAGE TK.	11/6/72	LE
9	REVISED W.T. FLAT 4'-0" ABV ℄ TO INCREASE CLR. S-15	10/6/72	LE
8	ADD "DE CUT" DET. FRS. 32 & 36	10/3/72	LE
7	ADDED PC MARKS	10/3/72	LE
6	ADD DD TWD COVER & TO W.T. DK. BET. FRS. 27½ & 31, DET. 4-A1 SECT. 4-A1 & 5-A, CHANGE DIAGRAM & DET. 4-B1 TO 4'-0" ABV ℄	10/6/72	LE
	ADD SECT. 4-B3, ADD 3 SECT. A-A	9/6/72	LE
5	ADD SECT. 5-A GENERALLY REVISED W.T. END @ SEWAGE TK. ADD W.T. FRS. @ STA. 1+00 & 2+00 REMOVED TO SUIT FITTING OF SEWAGE SYS. ADD DET. 4-B4	MAY 18 1972	
4	ADD W.T. FLAT 4'-0" ABV ℄ SECT. FRS. 31 THRU 17 (PREV. SIZE OF MATCH) REVISED SECT. 4-B2 ADD 3½"x½" BARS @ FR. 32, 29 & 26 TO 40" FR. 60 TO 80 CHINE	9/19/72	
3	ADD EQUIPMENT NOTE PER ABS. 9/14/72	9/19/72	LE
2	REVISED NOTE N31 DECK ℄	9/6/72	MG
1	GENERALLY REVISED, ℄ THICKNESS ETC.	8/7/72	MG
BTH	DESCRIPTION	DATE	BY

REVISIONS

N.O. 8-31-72

APPROVALS

ABS°° 9/19/72 A 4½yrs
USCG°°
USPHS

FCC

S-20	TRUSSES, GIRDERS & STRINGERS
S-19	BOW THRUSTER INSTALLATION
S-18	ENGINE FOUNDATIONS
S-12	LONG'L BHDS. BELOW MN. DK.
S-11	FRAMES 81 TO TRANSOM
S-10	FRAMES 72 TO 80
S-9	FRAMES 61 TO 71
S-8	FRAMES 46 TO 46
S-7	FRAMES 39 TO 33
S-6	FRAMES 34 TO 28
S-5	FRAMES 17 TO 23
S-4	FRAMES 10 TO 17
S-3	FRAMES 0 TO 9
S-1	CONSTRUCTION PROFILE, DK. ARRGT. & HOLD PLAN
A-2	
DWG. NO	TITLE

REFERENCES

U.S. NAVAL SHIP SYSTEMS COMMAND
WASHINGTON D.C. 20360

OCEANOGRAPHIC RESEARCH SHIP
AGOR (UTILITY) CLASS

HALTER MARINE SERVICES, INC.
P.O. BOX 29266 NEW ORLEANS, LA. 70129

SCANTLING PLAN

SCALE	3/16"=1'-0"	DATE	8-24-72	HALTER DWG. NO.	S-2
DRAWN BY	GWN. I	CK'D BY	[illegible]		
HALTER HULL NO.	375-376	HALTER JOB NO.	2187-2188		
NAVSHIPS NO.	AGOR 21-101-002			REV.	13

GYRE-0120