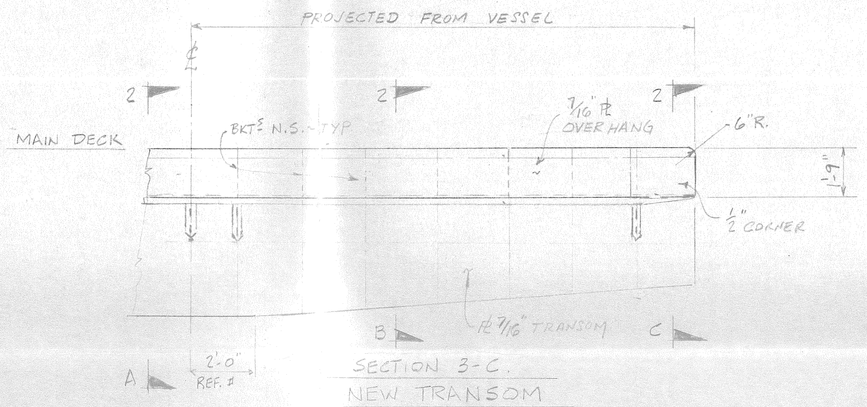

SECTION 3-C
NEW TRANSOM
STARB SIDE LKG. FWD ~ PORT SIM.
3/8" = 1'-0"

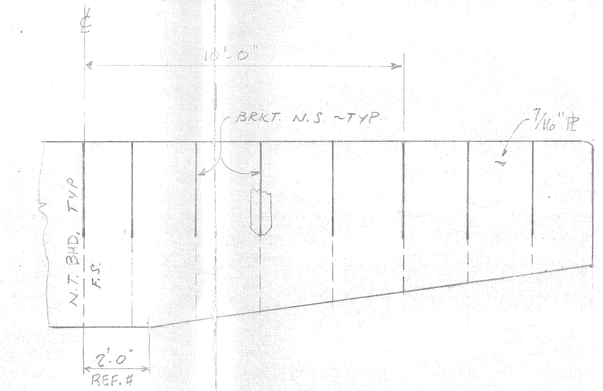

SECTION 3-B
NEW TRANSOM
STARB SIDE LKG. FWD ~ PORT SIM.
3/8" = 1'-0"

SECTION 3-A
EXISTING TRANSOM
STBD SIDE LKG. FWD ~ PORT SIDE SIM.
3/8" = 1'-0"

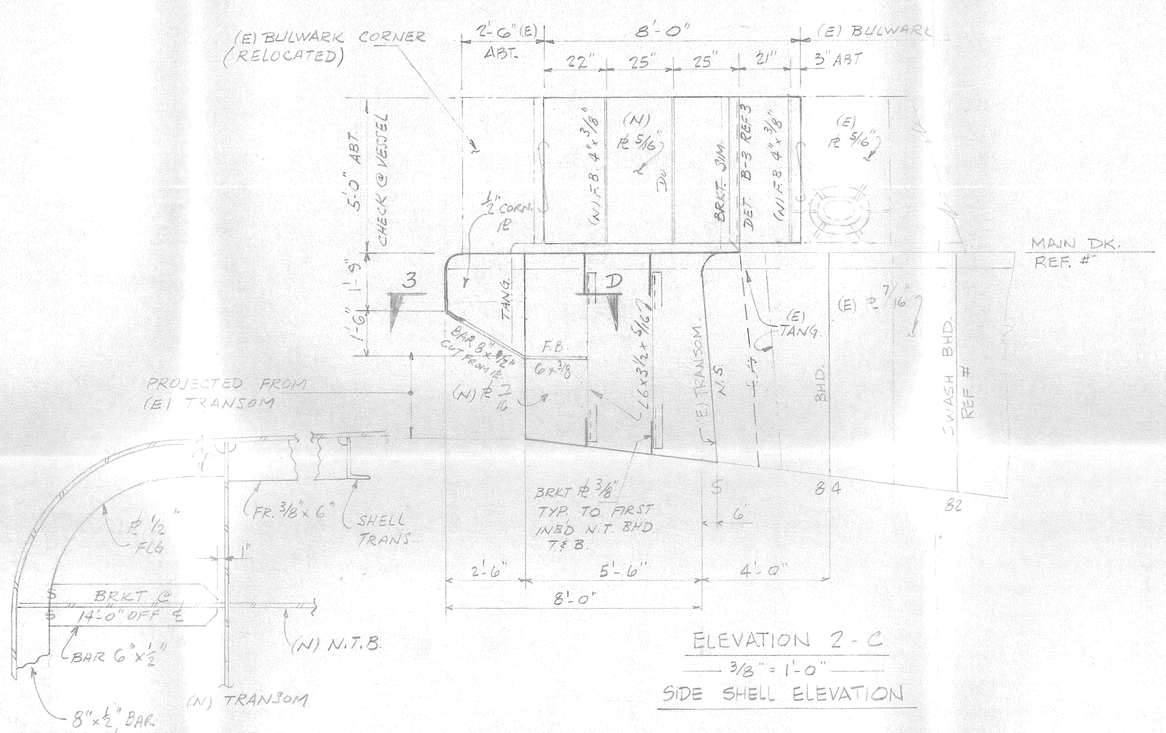

ELEVATION 2-C
3/8" = 1'-0"
SIDE SHELL ELEVATION

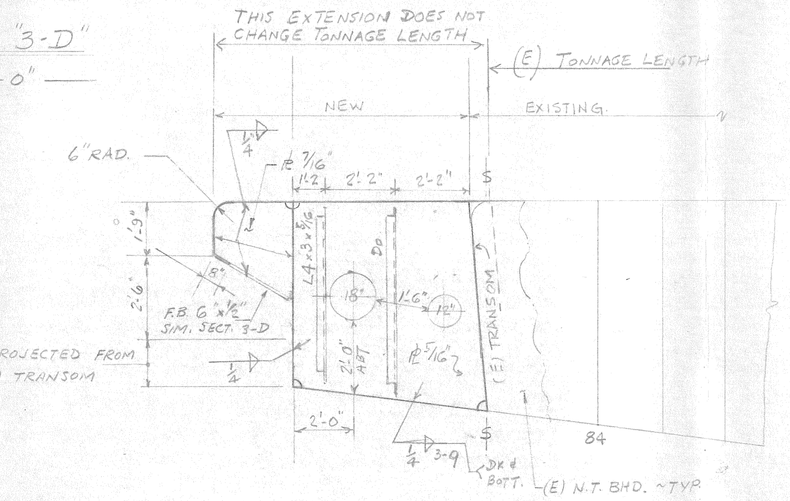

SECTION 3-D
1" = 1'-0"

ELEVATION 2-B
3/8" = 1'-0"

ALTERNATE LONG℄ SECTION

℄ ELEVATION 2-A
3/8" = 1'-0"

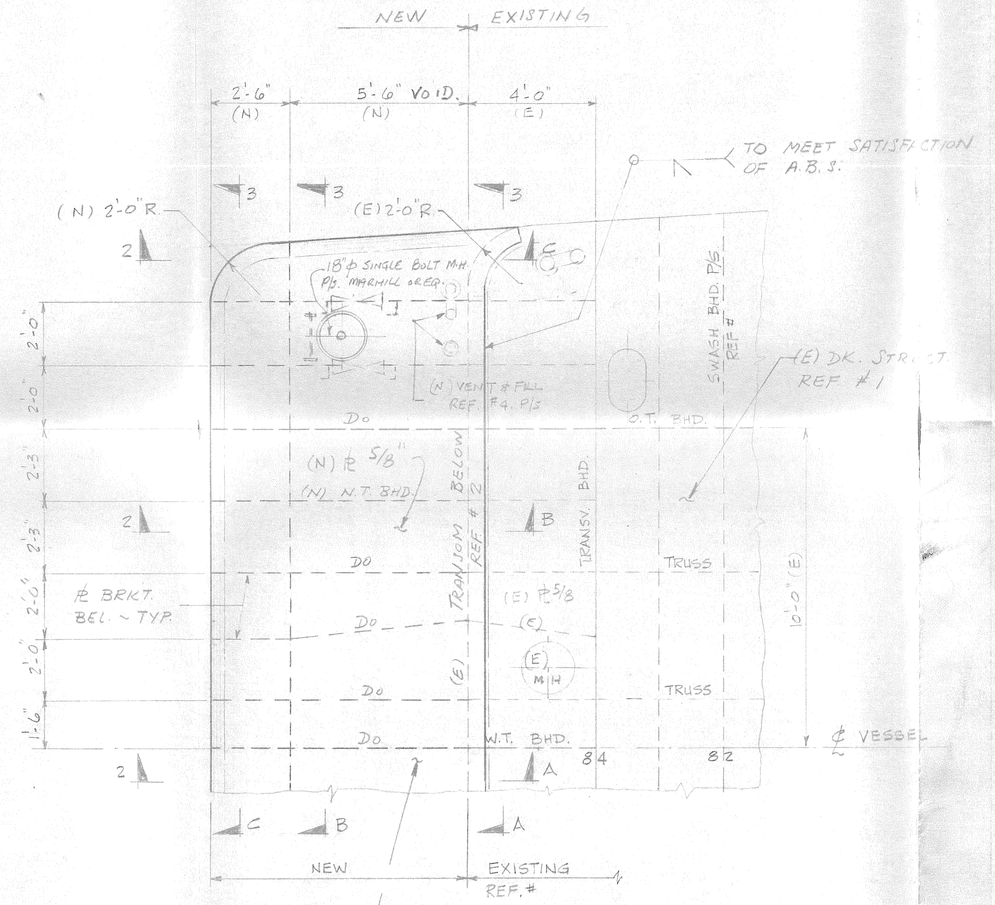

NOTE:
DECK SOCKET PATTERN TO EXTEND OVER NEW DECK EXTENSION PER DETAIL "2-A1"

PLAN ℄ DECK
3/8" = 1'-0"

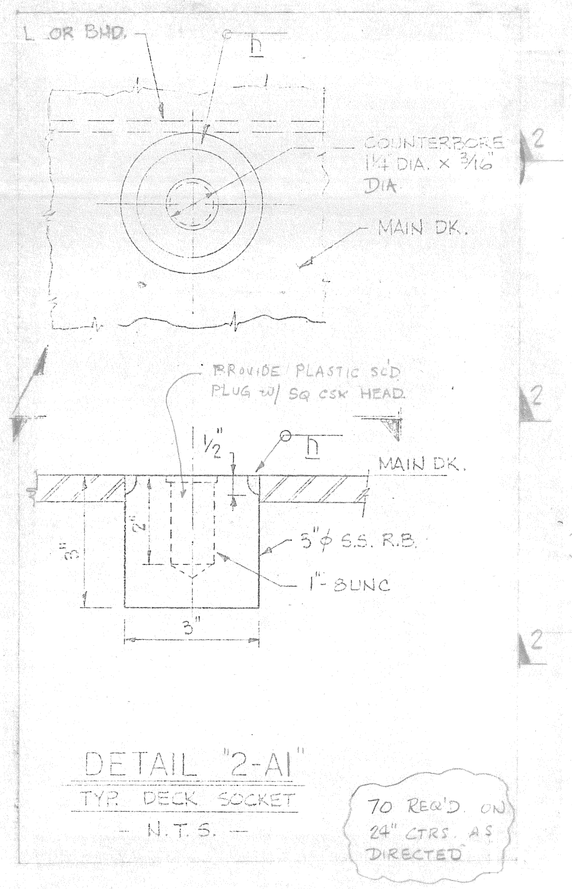

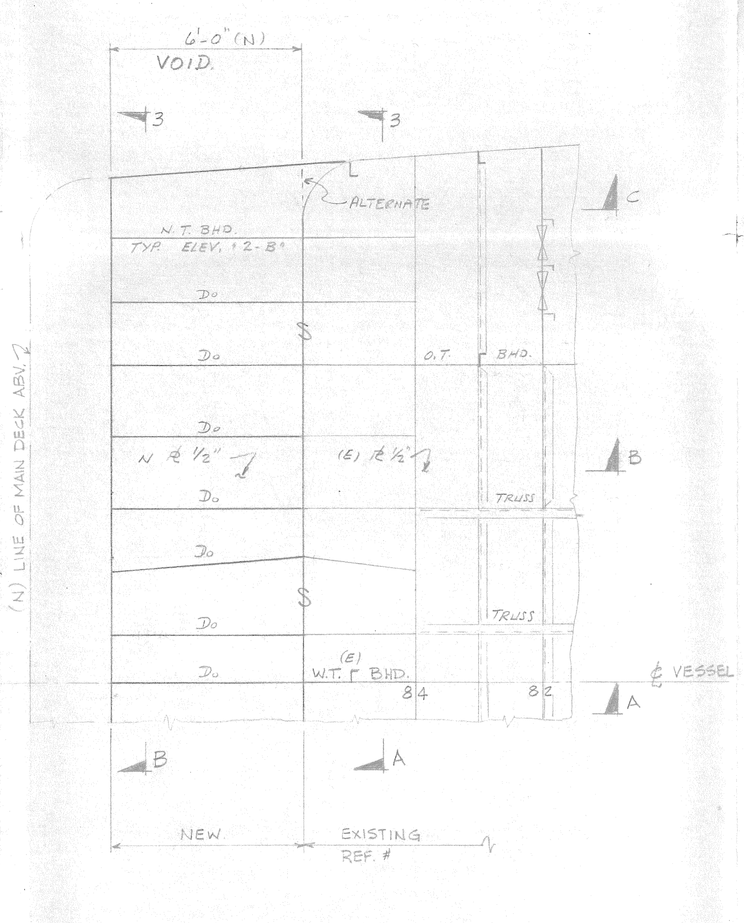

PLAN ℄ BOTTOM
3/8" = 1'-0"

ALTERATIONS

MK	DESCRIPTION	DATE	APP.

REFERENCES

REF.	DWG NO.	TITLE
1	ASER-21 SHEET 32	SCANTLING PLAN
2	ASER-21 SHEETS 4 THRU 10	FRAMING 73 THRU TRANSOM
3	ASER-21 SHEET NO.	BULWARK, BITTS AND MISC. DETS.
4	2042-1	TO SHOW HYD OIL STORAGE TANK

GENERAL NOTES

1. ALL WORK & WELDING TO BE IN ACCORDANCE WITH A.B.S. RULES AND REGULATIONS.
2. ALL DIMENSIONS TO BE VERIFIED AT VESSEL BEFORE CONSTRUCTION.
3. PAINTING OF NEW AND DISTURBED AREAS TO BE IN ACCORDANCE WITH BID REQUEST SPECIFICATIONS.
4. EXTENSION TO BE IN ACCORDANCE WITH U.S.C.G. (ADMEASUREMENT) ACCEPTED STANDARDS OF TONNAGE MEASUREMENT SO AS NOT TO CHANGE THE EXISTING TONNAGE LENGTH OR CHANGE THE EXISTING G.R.T. OR N.R.T.
5. (N) = NEW
   (E) = EXISTING

182' X 32' X 15' -
AGOR-21
HALTER MARINE HULL-375

ALT.	ISSUE DATE	OWNER	ABS	CG	B.A.H. YARD				TOTAL	11
										OWNER / ABS / CG
										APPROVALS

DISTRIBUTION

THIS DESIGN AND DRAWING ARE THE EXCLUSIVE PROPERTIES OF SCHULLER & ALLAN, INC., AND ARE FURNISHED STRICTLY ON A CONFIDENTIAL BASIS. NO PORTION OF THIS DRAWING MAY BE COPIED, TRACED, PHOTOGRAPHED, OR IN ANY OTHER WAY REPRODUCED NOR MAY ANY ITEM HEREON DEPICTED BE MANUFACTURED AS SHOWN WITHOUT THE WRITTEN CONSENT OF SCHULLER & ALLAN, INC. THE RECIPIENT OF THE INFORMATION CONTAINED HEREON MAY NOT DISCLOSE THE SAME TO ANY OTHER PERSON, NOR MAY HE USE SUCH INFORMATION EXCEPT FOR THE SPECIFIC PURPOSE INTENDED.

schuller & allan, inc.
NAVAL ARCHITECTS-MARINE ENGINEERS
HOUSTON TEXAS

TEXAS A & M
OCEAN RESEARCH VESSEL "GYRE"

DR.	CK.	TITLE:
A.P.	K.P.	AFTER MAIN DECK EXTENSION 00055
DATE 12/19/83	APP'D A+A	

SCALE 3/8" DWG. NO. 2042-1 ALT. 0