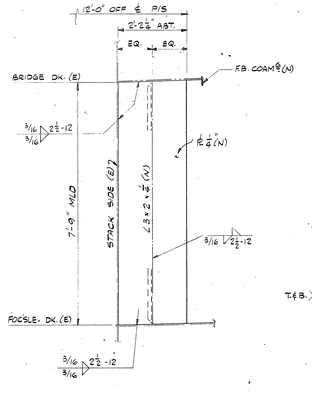

SECTION "5-A"

STBD. SIDE SHOWN LKG. FWD. ~ PORT SIM. TO OPP. HAND

3/4" = 1'-0"

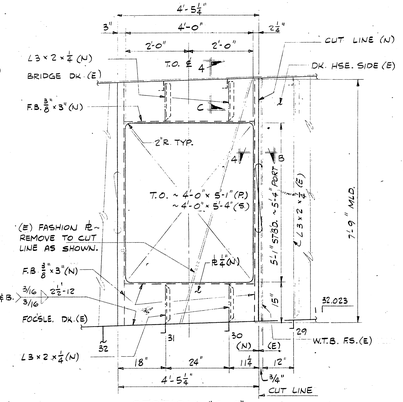

SECTION "4-A"

STBD. T.O. SHOWN LKG. TO PORT ~ PORT SIM. TO OPP. HAND EXCEPT AS NOTED

3/4" = 1'-0"

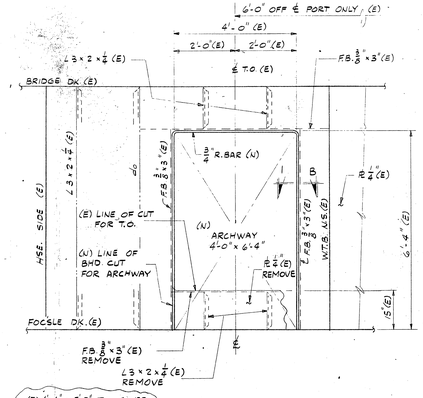

(E) 6'-4" x 5'-5" T.O. COVER W/ PORTLIGHT RELOCATED TO STBD. DK. HSE. ADD.

SECTION "3-A"

BHD. 12" AFT. FR. 29 ~ LKG. FWD.

3/4" = 1'-0"

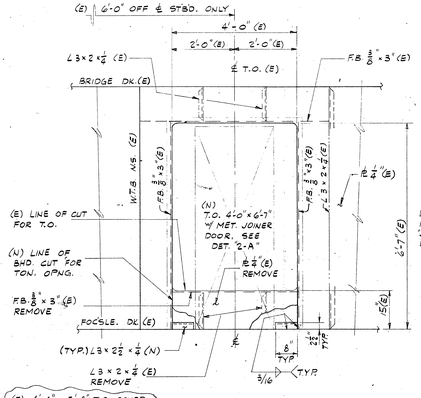

(E) 6'-4" x 5'-8" T.O. COVER W/ 2'-2" x 6'-6" WEA T.D. W/ PORTLIGHT RELOCATED TO PORT DK. HSE. ADD.

SECTION "2-B"

BHD. 12" AFT. FR. 29 ~ LKG. FWD.

3/4" = 1'-0"

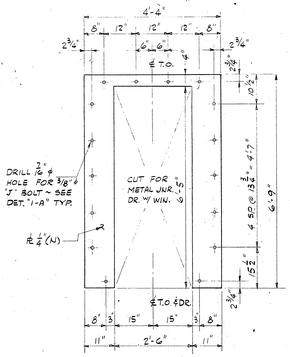

DETAIL "2-A"

TONNAGE COVER DETAIL

(1 REQ'D.)

3/4" = 1'-0"

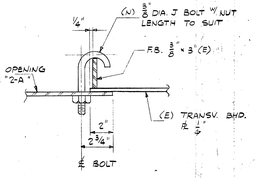

DETAIL "1-A"

TYP. "J" BOLT DETAIL

(16 REQ'D.)

3" = 1'-0"

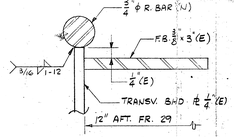

SECTION "1-B"

FULL SIZE

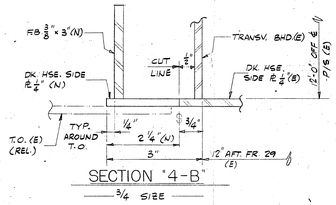

SECTION "4-B"

¾" SIZE

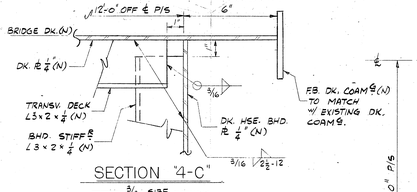

SECTION "4-C"

⅜ SIZE

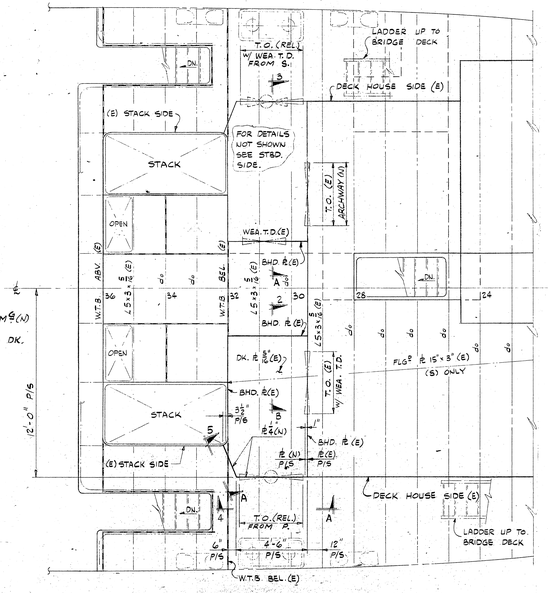

PLAN VIEW AT FOCSLE DECK

3/8" = 1'-0"

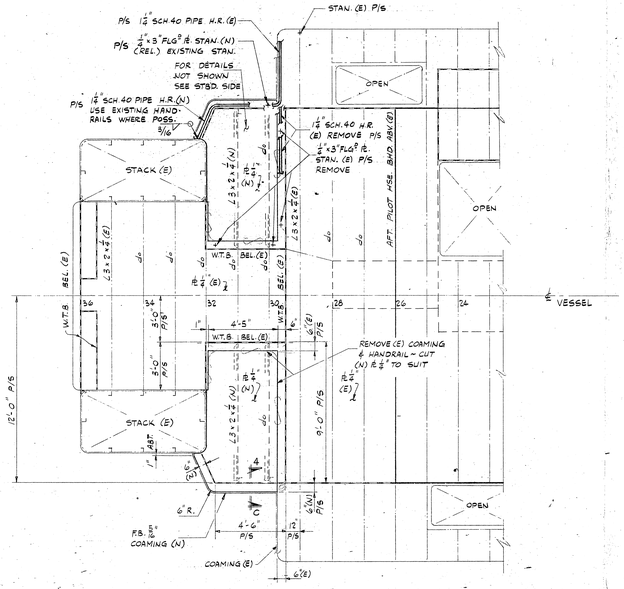

PLAN VIEW AT BRIDGE DECK

3/8" = 1'-0"

ALTERATIONS

MARK	DESCRIPTION	DATE	APP.

HALTER MARINE DWG. NO.	REFERENCE PLANS TITLE
S7	FRAMES 29 THRU 33
S13	FOCSLE. DK. & BULKHEADS BELOW
S15	BRIDGE DK. HOUSE
S17	LADDERS & HANDRAILS
S28	STACK & CATWALK DETAILS

GENERAL NOTES

1. ALL WORK & WELDING TO BE IN ACCORDANCE WITH A.B.S. RULES AND REGULATIONS.
2. ALL DIMENSIONS TO BE VERIFIED AT VESSEL BEFORE CONSTRUCTION.
3. (E) = EXISTING
   (N) = NEW
   (REL.)= RELOCATED

172' x 36' x 15' M/V "GYRE"
AGOR-21
HALTER MARINE HULL-375

schuller & allan, inc.
NAVAL ARCHITECTS-MARINE ENGINEERS
HOUSTON TEXAS

TEXAS A & M
OCEAN RESEARCH VESSEL "GYRE"

FOCSLE. DECK HOUSE ADDITIONS

DRAWN	CHECKED	TITLE
K.W.P.	G.W.	
APPROVED	DATE	
A.R.P.	11/14/77	

SCALE NOTED DWG. NO. 1501-2 ALT. 0

GYRE057

OFFICE COPY

5 4 3 2 1