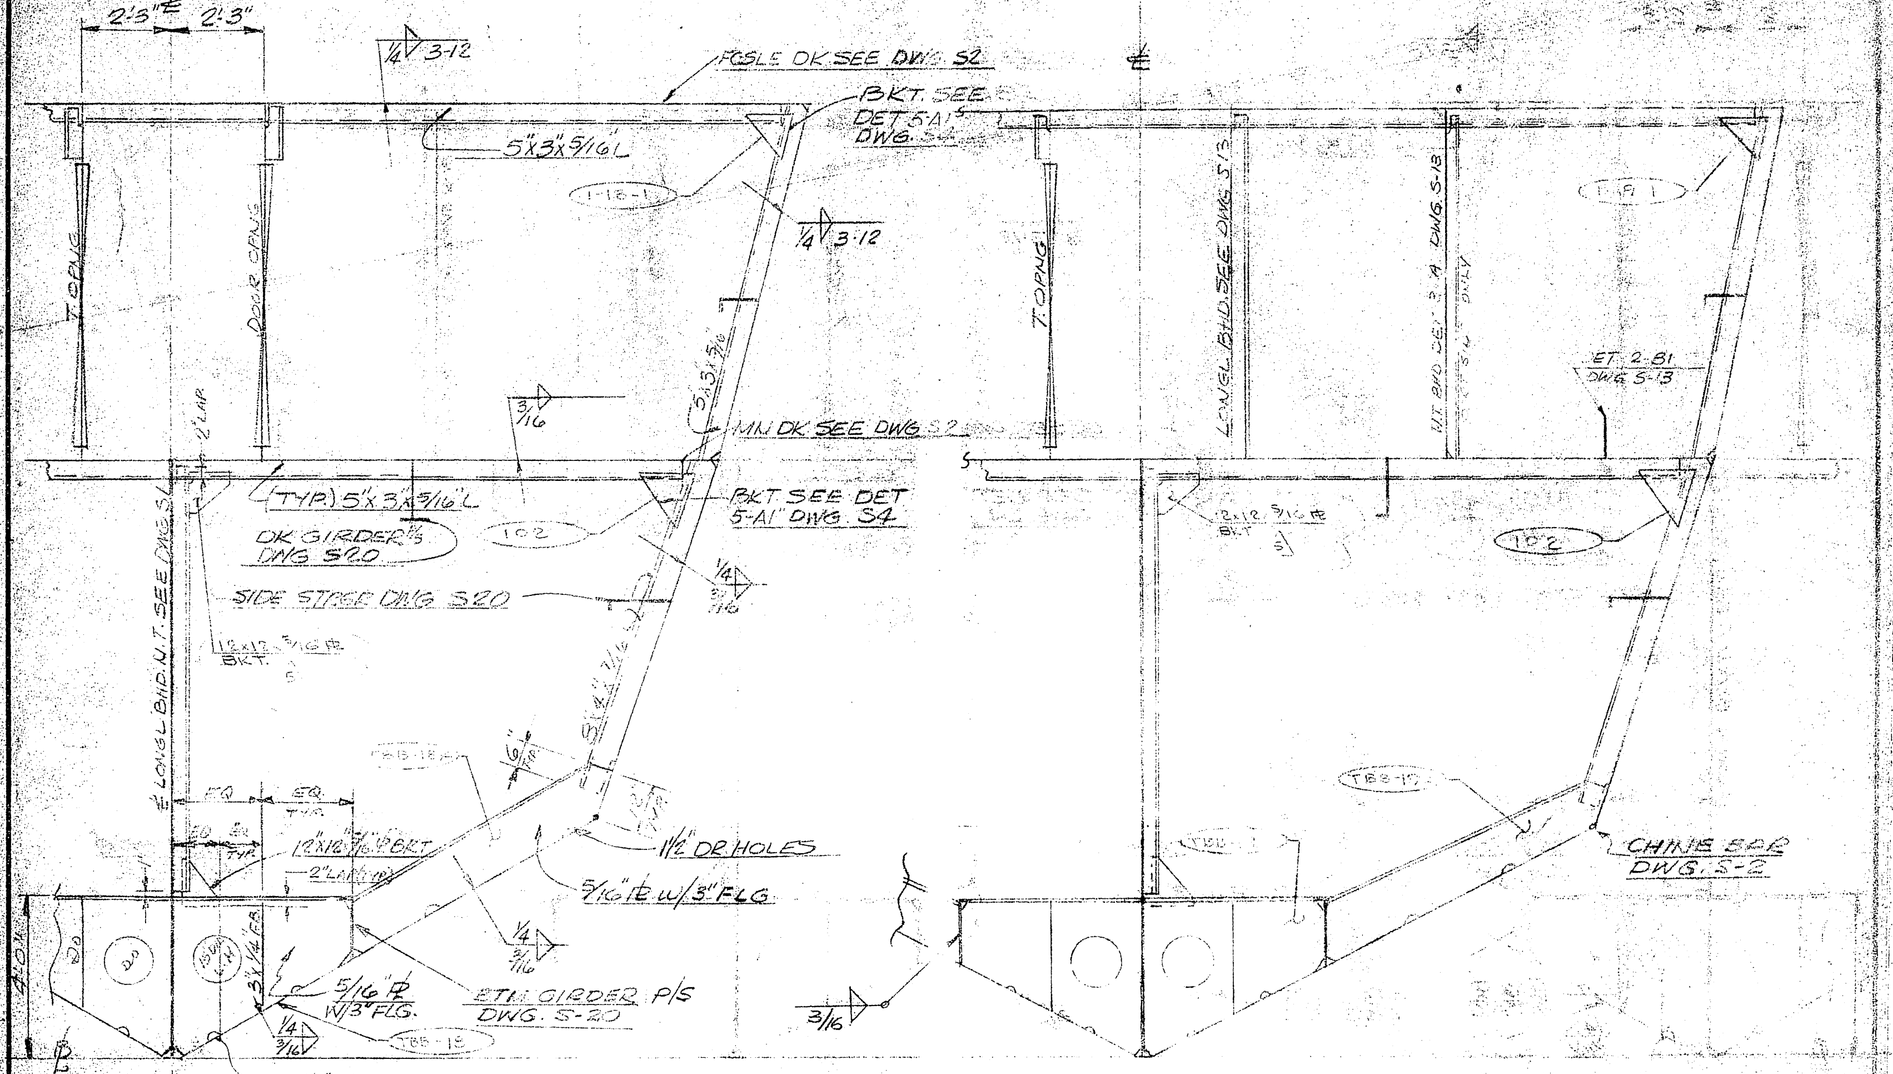

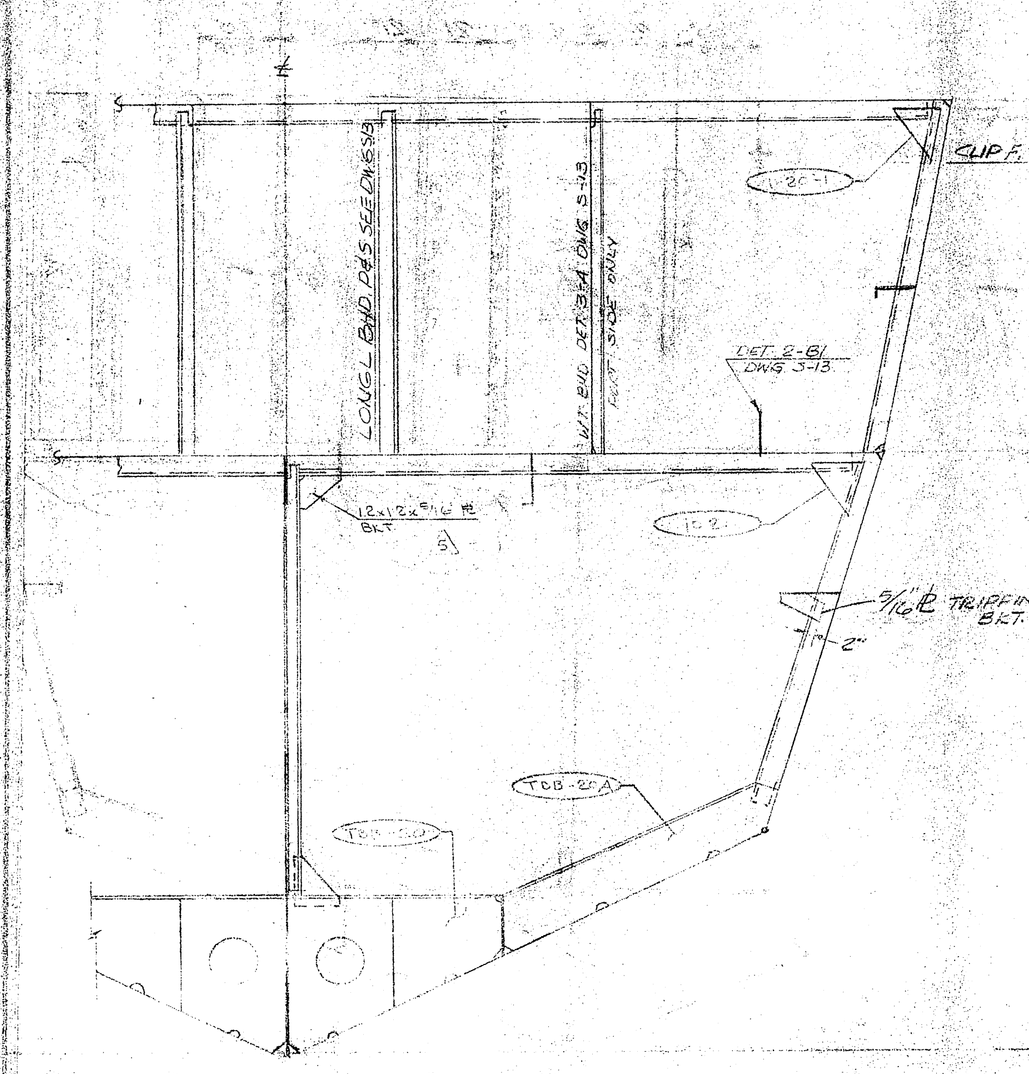

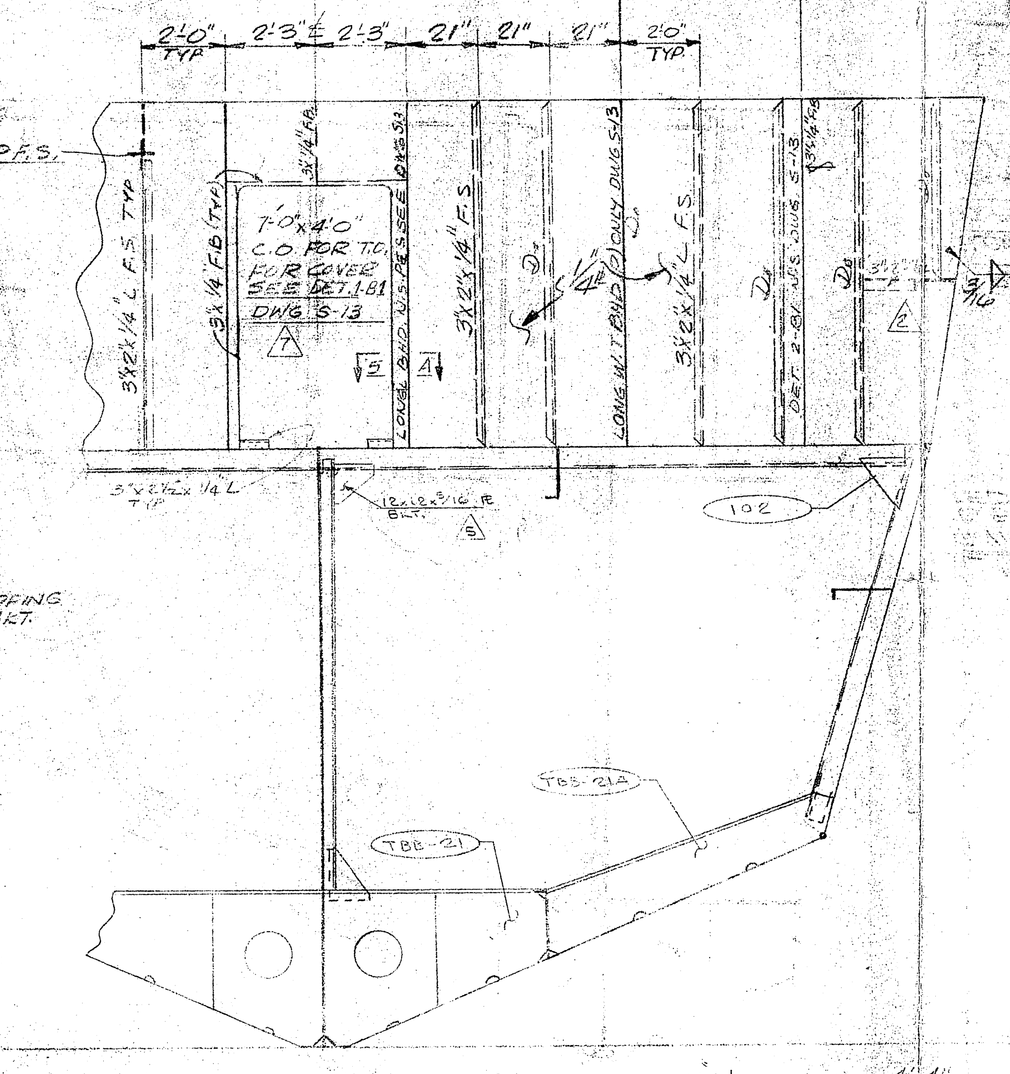

GENERAL NOTES

1. ALL FRAMES ARE VIEWED LKG AFT.
2. ALL SNIPES TO BE 2"x2" UNLESS NOTED OTHERWISE

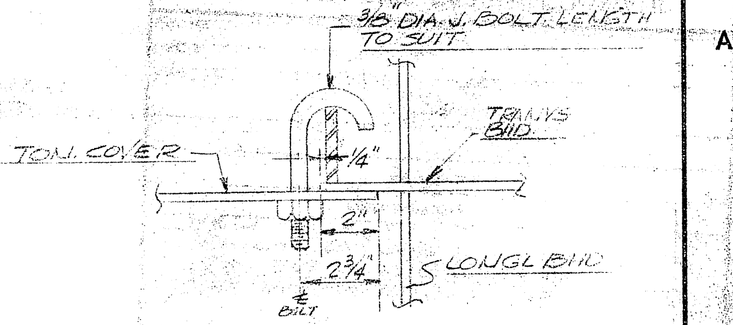

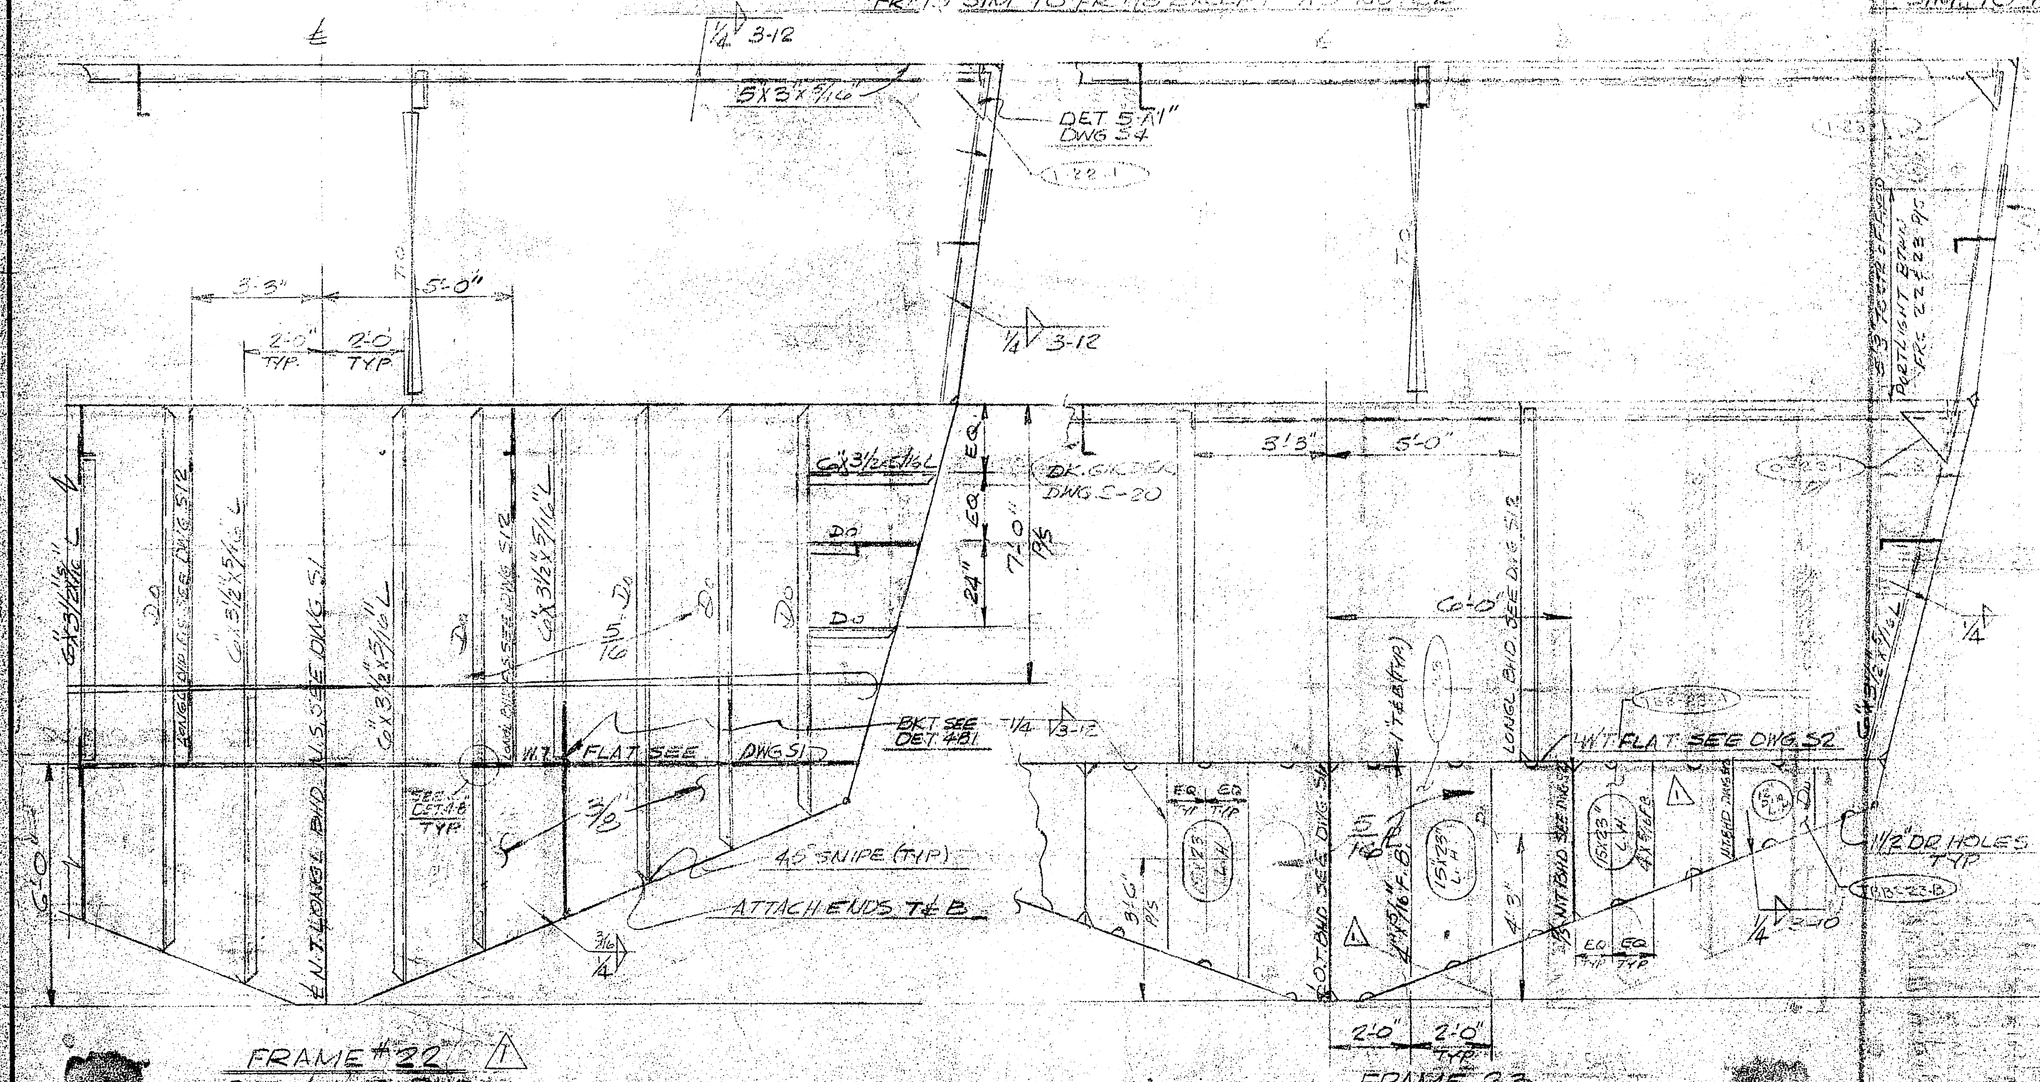

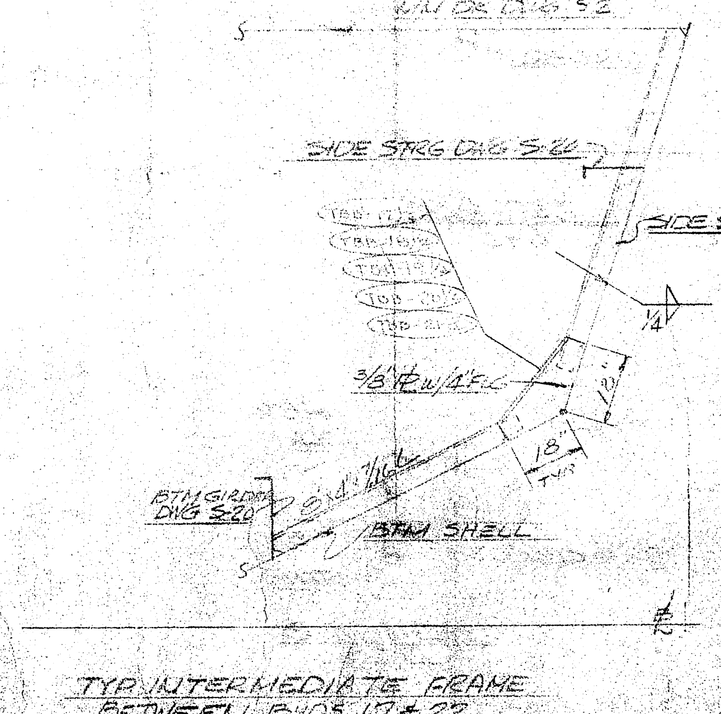

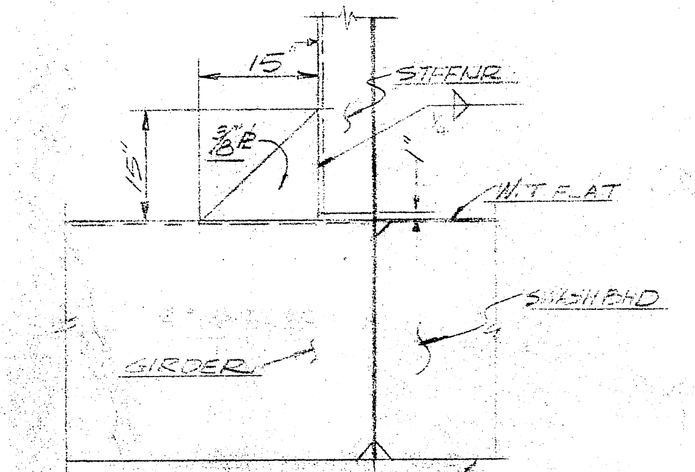

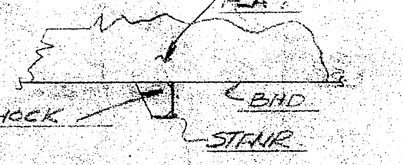

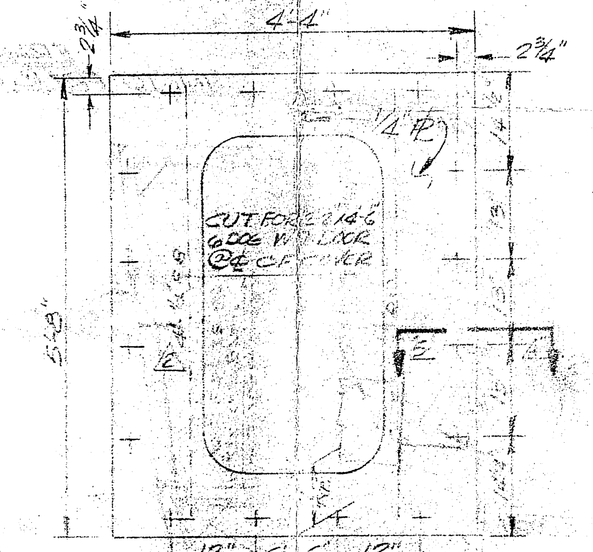

FESLE DK & PTS BELOW		S13
TRUSSES, GIRDERS & STRGS.		S20
FRAMES 1C - 17		S4
LONGL BHDS BELOW MN DK		S12
CONSTRUCTION PROFILE		S1
SCANTLING PLAN		S2
TITLE	DWG. NO.	
REFERENCES		

NO.	DESCRIPTION	DATE	BY
7	REVISED TO FOSLE DK & PTS BELOW	2/5/73	
6	REVISED TITLE	1/8/73	
5	REVISED TITLE	11/1/72	
4	REVISED PROFILE & DK TO AGREE W/DWG S-20	9/11/72	
3	REVISED TITLE	8/7/72	
2	ADDED DET 4-B1 & REVISED DET 11-5-B	6/9/72	
1	ADDED DET 4-B1 & REVISED DET 11-5-B, CHGD 19 1/2" OF F.B. STIFFENERS AT FRAME # 22 ON DEEP FLOOR	5/16/72	

REVISIONS

M.C. 6-9-72

APPROVALS

ABS FCC
USCG
USPHS

U.S. NAVAL SHIP SYSTEMS COMMAND
WASHINGTON, D.C. 20360

OCEANOGRAPHIC RESEARCH SHIP
AGOR (UTILITY) CLASS

HALTER MARINE SERVICES, INC.
P.O. BOX 29266 NEW ORLEANS, LA. 70129 00051

FRAMES 18 THRU 23

SCALE	3/8"=1'-0"	DATE	8/5/72
DRAWN BY	MCS/HOTS	CK'D BY	
HALTER HULL NO.	375 & 376	HALTER JOB NO.	2182 & 2183
NAVSHIPS NO.	AGOR 21-101-005		

HALTER DWG. NO. S5
REV. 7

GYRE069