JOINER & PAINT SCHEDULE

COMPARTMENT	BULKHEAD	OVERHEAD	DECK COVERING	REMARKS
STATEROOM #1	WAL-LITE SMOKE-MIST	WHITE ACOUSTIC	ARMSTRONG TILE #56783 TAN	SEE G.N. 2
STATEROOM #2	WAL-LITE SMOKE-MIST	WHITE ACOUSTIC	ARMSTRONG TILE #56783 TAN	SEE G.N. 2
STATEROOM #3	WAL-LITE SPRING GREEN	WHITE ACOUSTIC	ARMSTRONG TILE #56780 GREEN	
STATEROOM #4	WAL-LITE AZURE BLUE	WHITE ACOUSTIC	ARMSTRONG TILE #56771 GRAY #56770 WHITE	
STATEROOM #5	WAL-LITE AZURE BLUE	WHITE ACOUSTIC	ARMSTRONG TILE #56771 GRAY	
STATEROOM #6	WAL-LITE AZURE-BLUE	WHITE ACOUSTIC	ARMSTRONG TILE #56771 GRAY	
STATEROOM #7	WAL-LITE AZURE-BLUE	WHITE ACOUSTIC	ARMSTRONG TILE #56771 GRAY	
STATEROOM #8	WAL-LITE SPRING GREEN	WHITE ACOUSTIC	ARMSTRONG TILE #56780 GREEN	
STATEROOM #9	WAL-LITE AZURE BLUE	WHITE ACOUSTIC	ARMSTRONG TILE #56771 GRAY	
STATEROOM #10	WAL-LITE AZURE BLUE	WHITE ACOUSTIC	ARMSTRONG TILE #56771 GRAY	
LAB.	WAL-LITE AZURE-BLUE	WHITE ACOUSTIC	RED MAGNESITE	
PASSAGEWAY FOCSLE DK.	YELLOW	WHITE ACOUSTIC	ARMSTRONG TILE #56780 GREEN	
MESSROOM/LIR AREA	WAL-LITE SHADESTONE	WHITE ACOUSTIC	TERRAZZO GRAY WHITE	
PASSAGEWAY MN DK. FR. 21-33	YELLOW	WHITE ACOUSTIC	TERRAZZO GRAY WHITE	
PASSAGEWAY MN DK. FR. 13-21	YELLOW	WHITE ACOUSTIC	ARMSTRONG TILE #56780 GREEN	
EXPL. SPACE MN DK.	WHITE	WHITE ACOUSTIC	DEXOTEX NE 511 GREEN	
PASSAGEWAY (HOLD DK)	YELLOW	WHITE ACOUSTIC	ARMSTRONG TILE #56780 GREEN	
STORE RM. (HOLD DK)	WHITE	WHITE ACOUSTIC	RED PAINT	
ALL HEADS	WHITE	WHITE MARLITE	DEXOTEX NE LT. GREEN	
TUNNEL P&S (MN'D)	WHITE	WHITE	RED PAINT	
THRUSTEE ROOM	WHITE	WHITE	RED PAINT	
DECK GEAR LOCKER (MN'D)	WHITE	WHITE	RED PAINT	
A/C FAN ROOM ESCAPE DK. (2)	WHITE	WHITE	RED PAINT	SEE NOTE # 7
PILOT HOUSE	WAL-LITE SHADESTONE	WHITE ACOUSTIC	ARMSTRONG TILE #56780 GREEN	
STACKS	WHITE	WHITE	RED PAINT	
ENGINE RM.	LT. BLUE	LT. BLUE	RED PAINT	
STEERING GEAR RM.	WHITE	WHITE	RED PAINT	
AFT. TUNNEL	WHITE	WHITE	RED PAINT	

INTERIOR PAINT SCHEDULE

TANKS

FRESH WATER: ONE COAT DEVRAN 207 OR EQUAL
CUBE OIL TANKS - NONE
DIESEL TANKS: COATED W/AFTER PICKLING PRIMER
SEWAGE TANKS: TWO COATS OF TARSET OR EQUAL
BALLAST: COATED WITH TEKKOTE COMPOUND #78 OR EQUAL
INACCESSIBLE SPACES: TREATED WITH CORROSION PREVENTATIVE COMPOUND (INCL. RUBBING STRAKES)
CHAIN LOCKER: INORGANIC ZINC

SURFACE PREPARATION

INTERIOR

INTERIOR SURFACES SHALL BE CLEANED AS FOLLOWS:
DECKHOUSE AND FOCSLE COMPARTMENTS EXCEPT FOR PORTABLE VOID SHALL BE SANDBLAST TO REMOVE ALL LOOSE SCALE, RUST, ETC.
FRESH WATER TANKS SHALL BE GIVEN A COMMERCIAL SANDBLAST.
BALLAST TANKS SHALL BE LIGHTLY WIRE BRUSHED.
ENGINE ROOM SHALL BE SANDSWEPT.
LUBE & DIESEL OIL TANKS SHALL BE CLEANED W/GREASE CLEANING COMPOUND.
SEWAGE TANK SHALL BE SANDBLASTED.
CHAIN LOCKER SHALL BE GIVEN A NEAR WHITE SANDBLAST.

EXTERIOR PAINT SCHEDULE

AGOR 21

AREA	COLOR
HULL	MAROON
SUPERSTRUCTURE	WHITE W/MAROON TRIM
STACKS	WHITE W/MAROON TRIM
DECKS	GRAY - NONE SKID
BOOT TOP	CONTRASTING COLOR

AGOR 22

HULL	WHITE
SUPERSTRUCTURE	WHITE W/GREEN TRIM
STACKS	WHITE W/GREEN TRIM
DECKS	GRAY - NONE SKID CONTRASTING COLOR

SURFACE PREPARATION

EXTERIOR

ALL EXTERIOR SURFACES OF VESSEL ABOVE BOOT TOP SHALL BE GIVEN A NEAR WHITE SANDBLAST TO REMOVE ALL MILL SCALE, RUST AND OTHER FOREIGN MATTER. SURFACES BELOW BOOT TOP SHALL BE GIVEN A COMMERCIAL SANDBLAST.

GENERAL NOTES

1) VERTICAL LITE OR EQUAL PAINT TO BE USED THROUGHOUT IN THE PERMANENT STORES, CHAIN ROOM, THRUSTEE ROOM, STORES AND AGAINST SHELL INCLUDING FRAMES, IN ALL UNSHEATHED SPACES, ENTIRELY OR WHERE INTERCOSTAL SHOWERS) COMPARTMENTS - INTERIOR - UNSHEATHED - ONE COAT PRIMER, TWO FINISH (ATM - GLOSS EQUAL) RED OVERHEADS & BUGS - STRUCTURE BEHIND INSULATION AND LININGS (EXCLUSIVE OF VOID SPACES) WITH TWO COATS RED LEAD PRIMER. BEHIND REFR. INSULATION USE ONE COAT (EMRON) VAPOR MOIST PREVENTATIVE COMPOUND AND VAPOR BARRIER.
2) ALL INTERIOR STEEL WILL BE PAINTED GREEN. WHERE THERE ARE BOTH JOINER & STL. BHDS. IN A COMPARTMENT, THE STL. BHD. WILL BE PAINTED TO MATCH THE JOINER BHD. UNLESS STIPULATED OTHERWISE.
3) ALL AREAS OF LIVING AND MESSING SPACES IN DECKHOUSE AND FOCSLE SHALL BE INSULATED WITH 2" THICK SPINTER OR EQUAL WHERE EXPOSED TO WEATHER, INSULATION SHALL BE INSTALLED BETWEEN STIFF AND SHALL BE HELD IN PLACE BY PINS GLUED TO STEEL.
4) BOOT TOP AND UNDERWATER BODY PAINT SHALL NOT CONTAIN MERCURY.
5) 1/16" THICK LEAD SHEET SHALL BE PROVIDED UNDER A/C UNITS.
6) ALL INTERIOR JOINER DOORS SHALL BE PAINTED BY GYE.
7) ALL INTERIOR WATER TIGHT DOORS SHALL BE PAINTED WHITE.
8) NON-SKID PADS SHALL BE APPLIED TO DECK @ HEAD AND FOOT OF LADDERS & STAIRS (EXTERIOR AND INTERIOR)

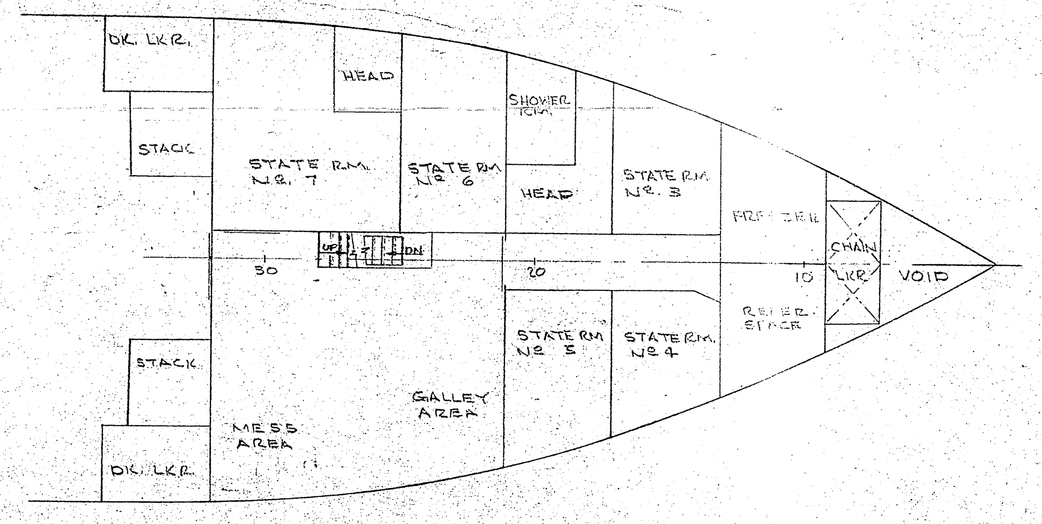

MN. DK. QTRS

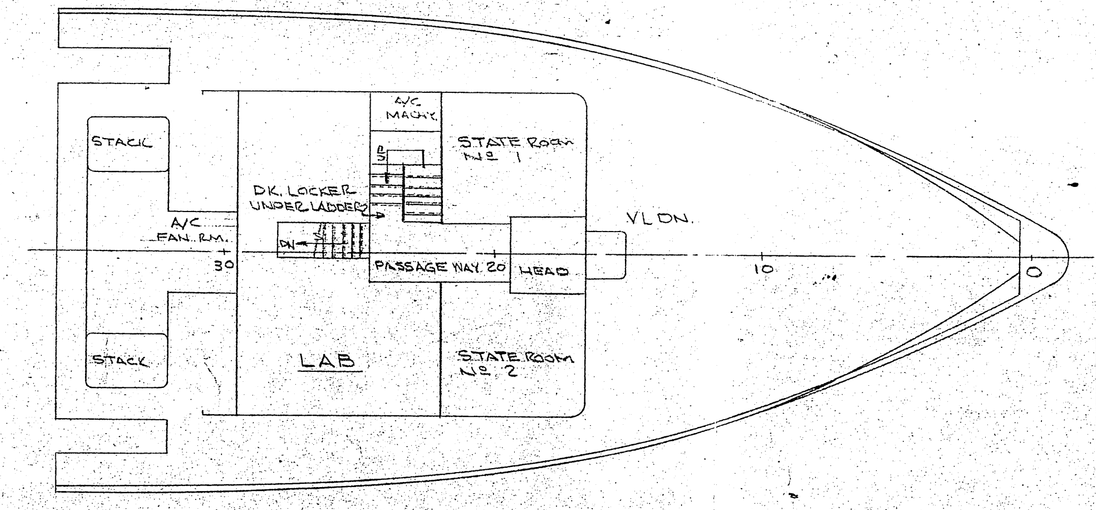

FOC'SLE. DK. & FOCSLE DK. HSE.

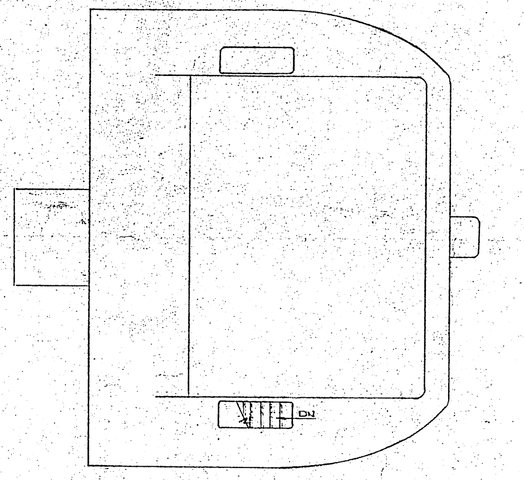

BRIDGE DK. & PILOT HSE.

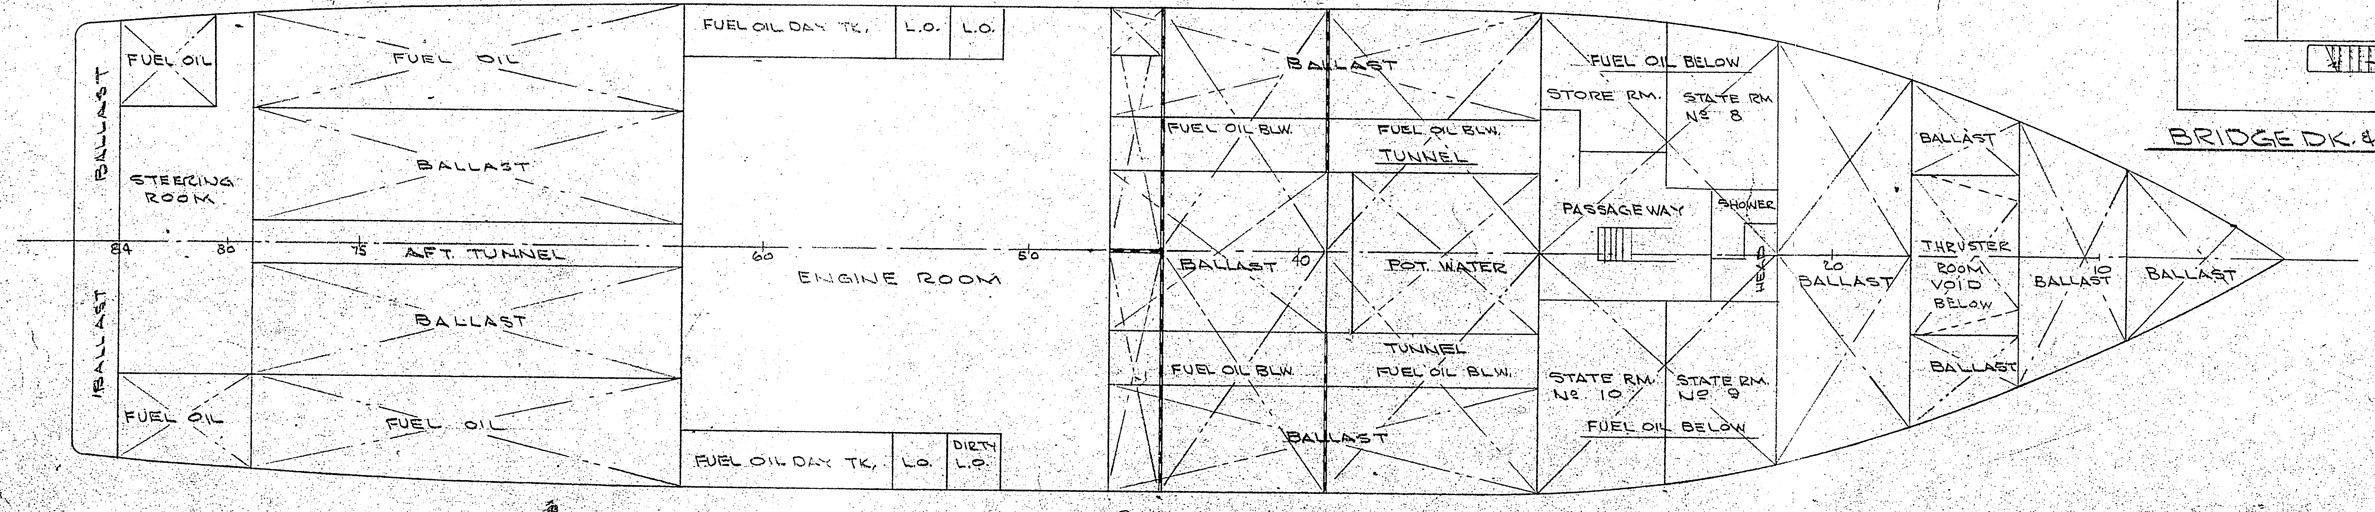

2 LEVEL HOLD PLAN & LOWER QTRS

NO.	DESCRIPTION	DATE	BY
1	ADDED GEN. NOTE #10	9/23/75	JF
	REVISIONS		
N.C. ⚠ 5.23.73			

APPROVALS

ABS _____ FCC _____

USCG _____

USPHS _____

U.S. NAVAL SHIP SYSTEMS COMMAND
WASHINGTON D.C. 20360

OCEANOGRAPHIC RESEARCH SHIP
AGOR (UTILITY) CLASS 00029

HALTER MARINE SERVICES, INC.
P.O. BOX 29266 NEW ORLEANS, LA., 70129

PAINTING INSULATION & DECK COVERING SCHEDULE

SCALE: NONE		DATE	5-18-73	HALTER DWG. NO.
DRAWN BY: RUSSELL GUIDROZ		CK'D BY	JOINERS	
HALTER HULL NO.	3754376	HALTER JOB NO.	2187 2188	M-5
NAVSHIPS NO.	AGOR 21-605-6067			REV. 1

GYRE113